FAIRBURY NORTH
15-1(110)

C.N. 11718 BOOK 4719
JEFFERSON &
GAGE COUNTIES

PRELIMINARY PLAN
NOT FINAL - SUBJECT TO CHANGE

R.P. 21.14 HWY. N-15
STA. 588+20.99
END PROJECT

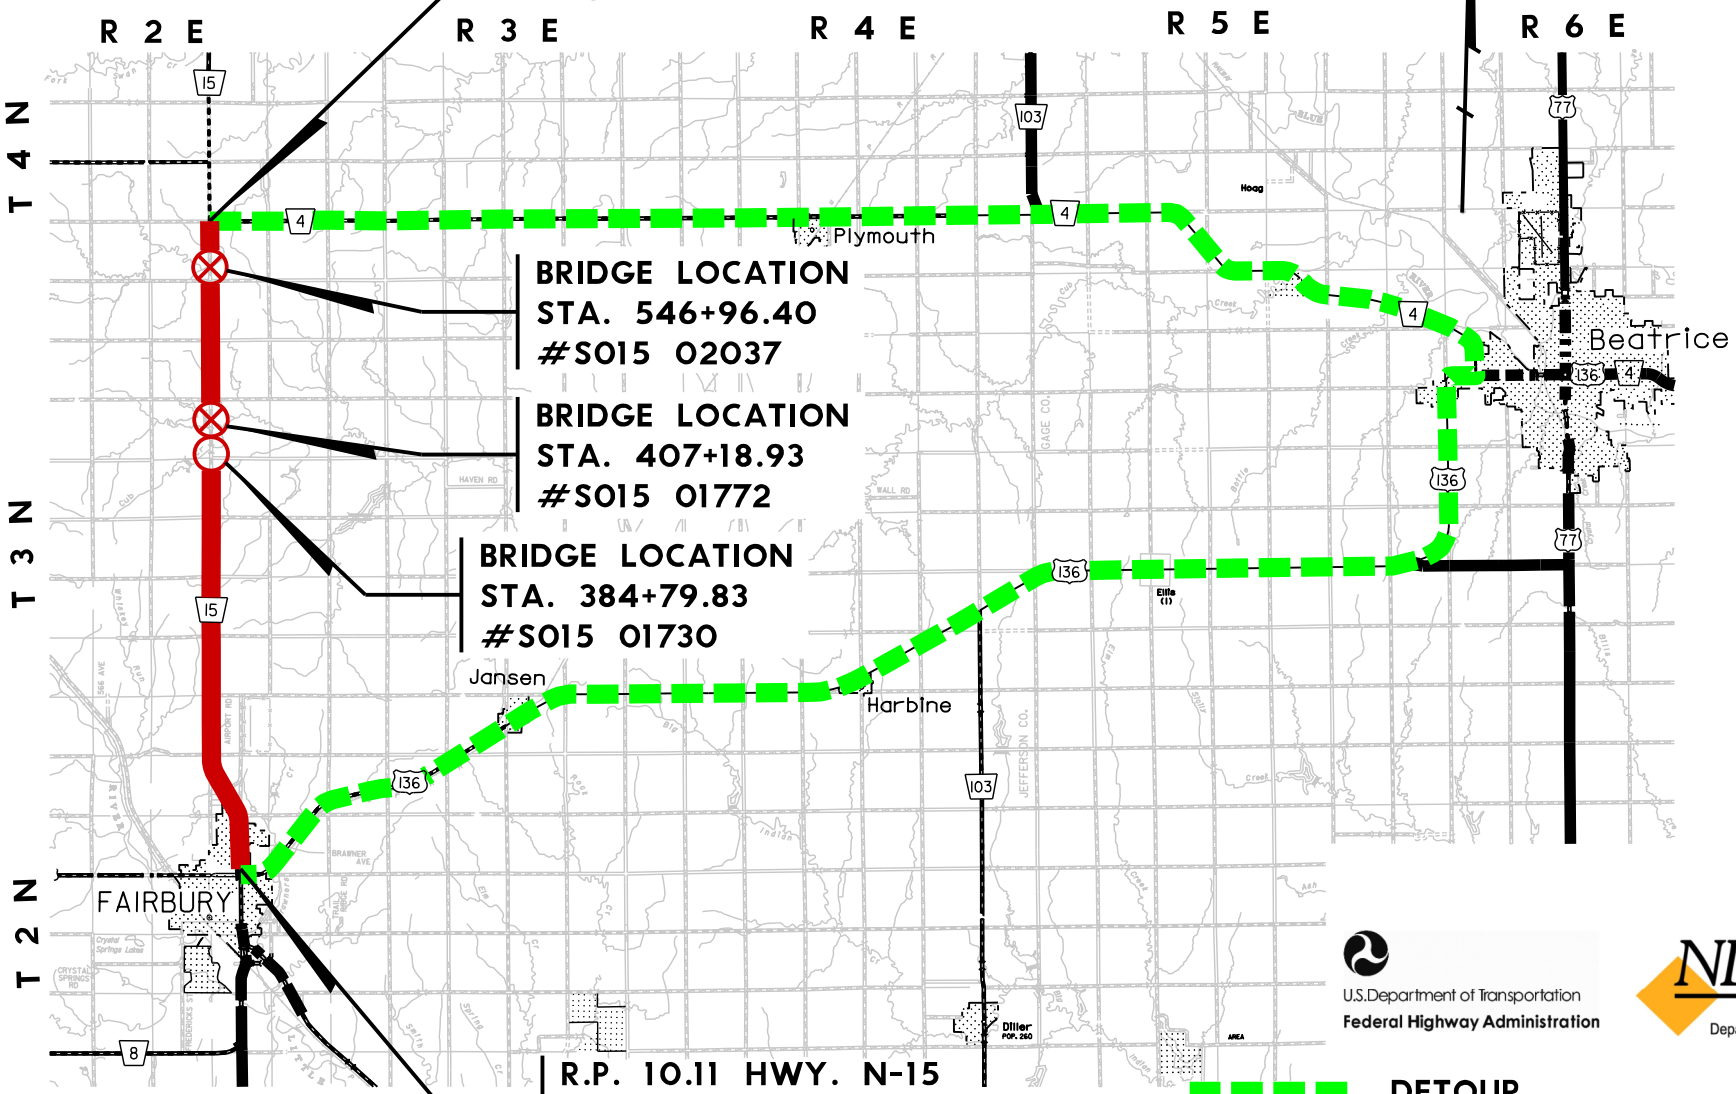

BRIDGE LOCATION
STA. 546+96.40
#S015 02037

BRIDGE LOCATION
STA. 407+18.93
#S015 01772

BRIDGE LOCATION
STA. 384+79.83
#S015 01730

R.P. 10.11 HWY. N-15
STA. 4+30.52
BEGIN PROJECT

U.S.Department of Transportation
Federal Highway Administration

NDOR
Nebraska
Department of Roads

DETOUR
PROJECT CONSTRUCTION
CLOSED BRIDGE LOCATION
BRIDGE LOCATION