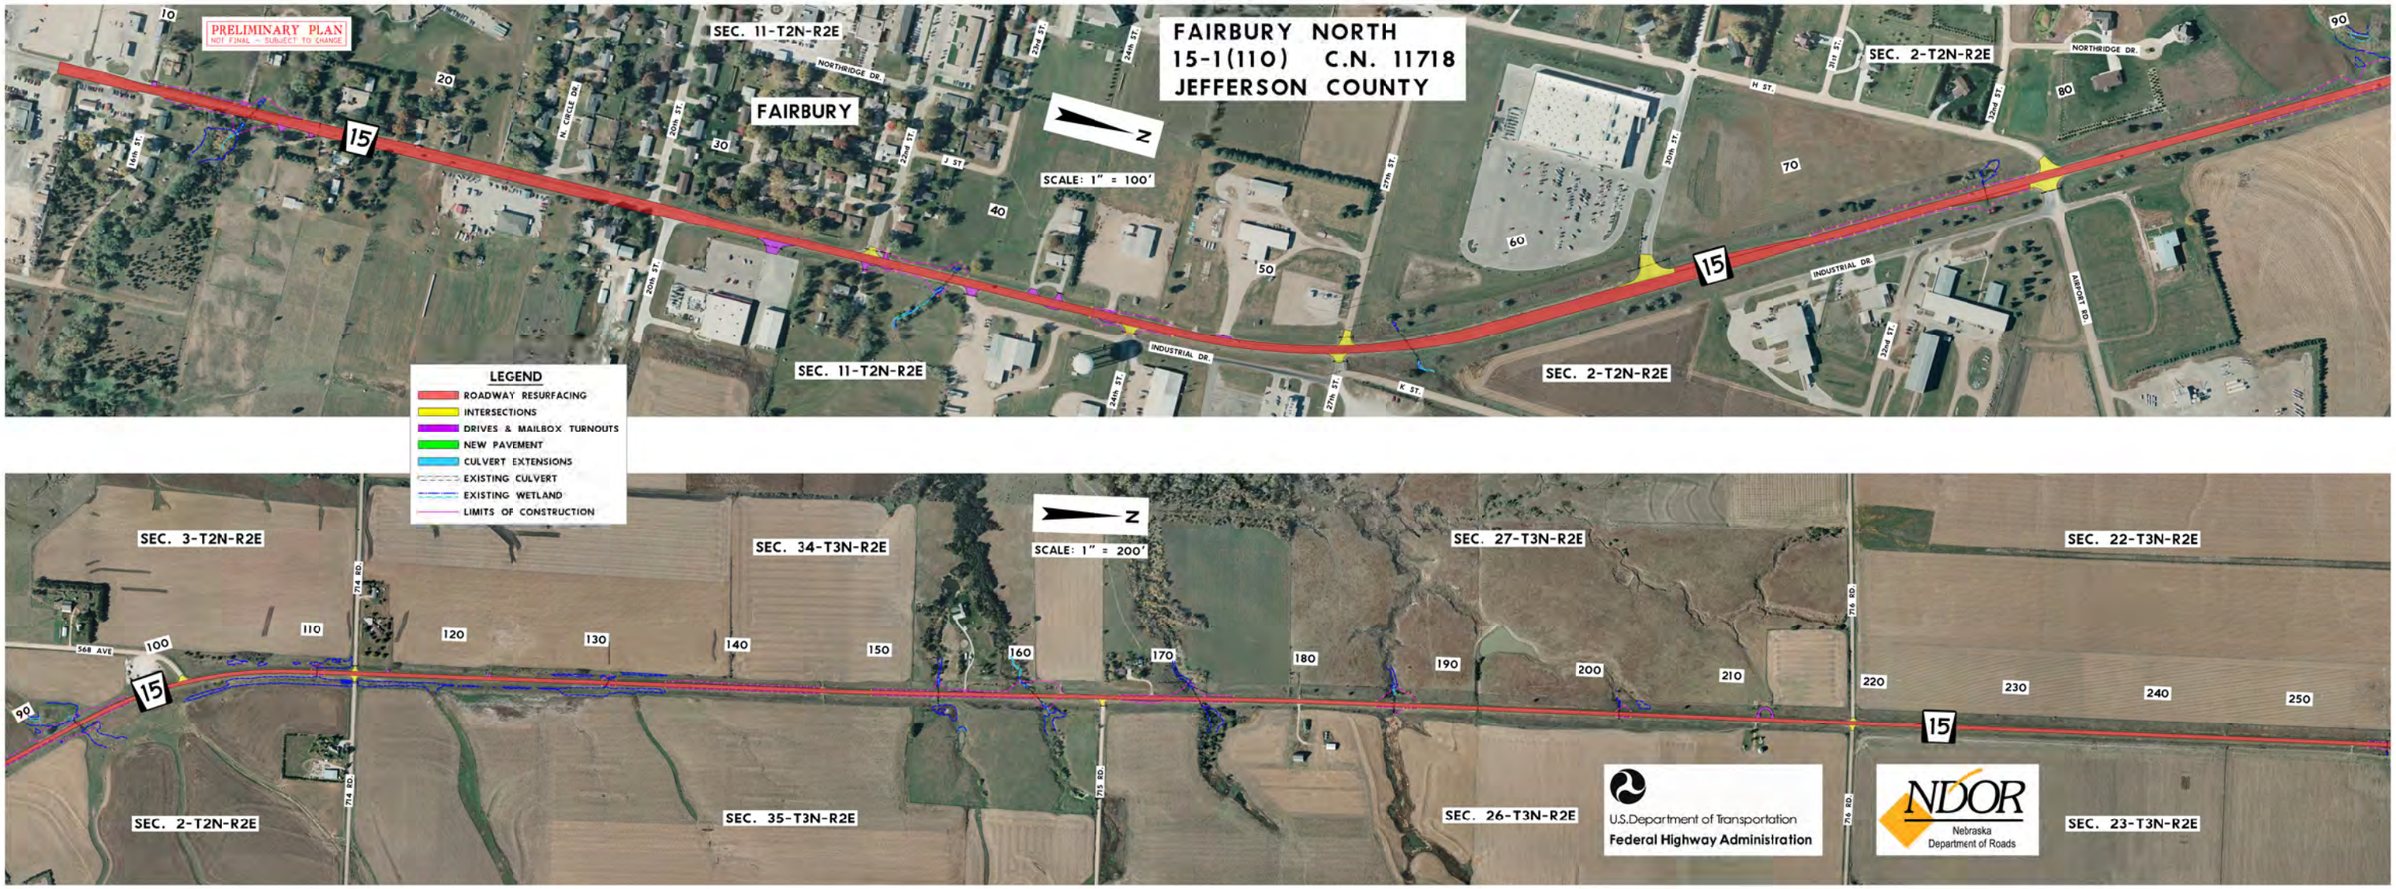
PRELIMINARY PLAN
NOT FINAL – SUBJECT TO CHANGE
FAIRBURY NORTH
15-1(110) C.N. 11718
JEFFERSON COUNTY
SCALE: 1" = 100'
SCALE: 1" = 200'
FAIRBURY
SEC. 11-T2N-R2E
SEC. 2-T2N-R2E
SEC. 3-T2N-R2E
SEC. 34-T3N-R2E
SEC. 27-T3N-R2E
SEC. 22-T3N-R2E
SEC. 35-T3N-R2E
SEC. 26-T3N-R2E
SEC. 23-T3N-R2E
NORTHRIDGE DR.
INDUSTRIAL DR.
AIRPORT RD.
LEGEND
ROADWAY RESURFACING
INTERSECTIONS
DRIVES & MAILBOX TURNOUTS
NEW PAVEMENT
CULVERT EXTENSIONS
EXISTING CULVERT
EXISTING WETLAND
LIMITS OF CONSTRUCTION
U.S.Department of Transportation
Federal Highway Administration
NDOR
Nebraska
Department of Roads

PRELIMINARY PLAN
NOT FINAL – SUBJECT TO CHANGE

FAIRBURY NORTH
15-1(110) C.N. 11718
JEFFERSON COUNTY

SCALE: 1" = 200'

SEC. 22-T3N-R2E
SEC. 15-T3N-R2E
SEC. 10-T3N-R2E
SEC. 3-T3N-R2E
SEC. 23-T3N-R2E
SEC. 14-T3N-R2E
SEC. 11-T3N-R2E
SEC. 2-T3N-R2E

LEGEND
- ROADWAY RESURFACING
- INTERSECTIONS
- DRIVES & MAILBOX TURNOUTS
- NEW PAVEMENT
- CULVERT EXTENSIONS
- EXISTING CULVERT
- EXISTING WETLAND
- LIMITS OF CONSTRUCTION

SEC. 3-T3N-R2E
SEC. 34-T4N-R2E
SEC. 27-T4N-R2E
SEC. 22-T4N-R2E
SEC. 2-T3N-R2E
SEC. 35-T4N-R2E
SEC. 26-T4N-R2E
SEC. 23-T4N-R2E

U.S.Department of Transportation
Federal Highway Administration

NDOR
Nebraska
Department of Roads