NORTH LOUP - ORD
PROJECT NUMBER 11-3(116)
CONTROL NUMBER 42089

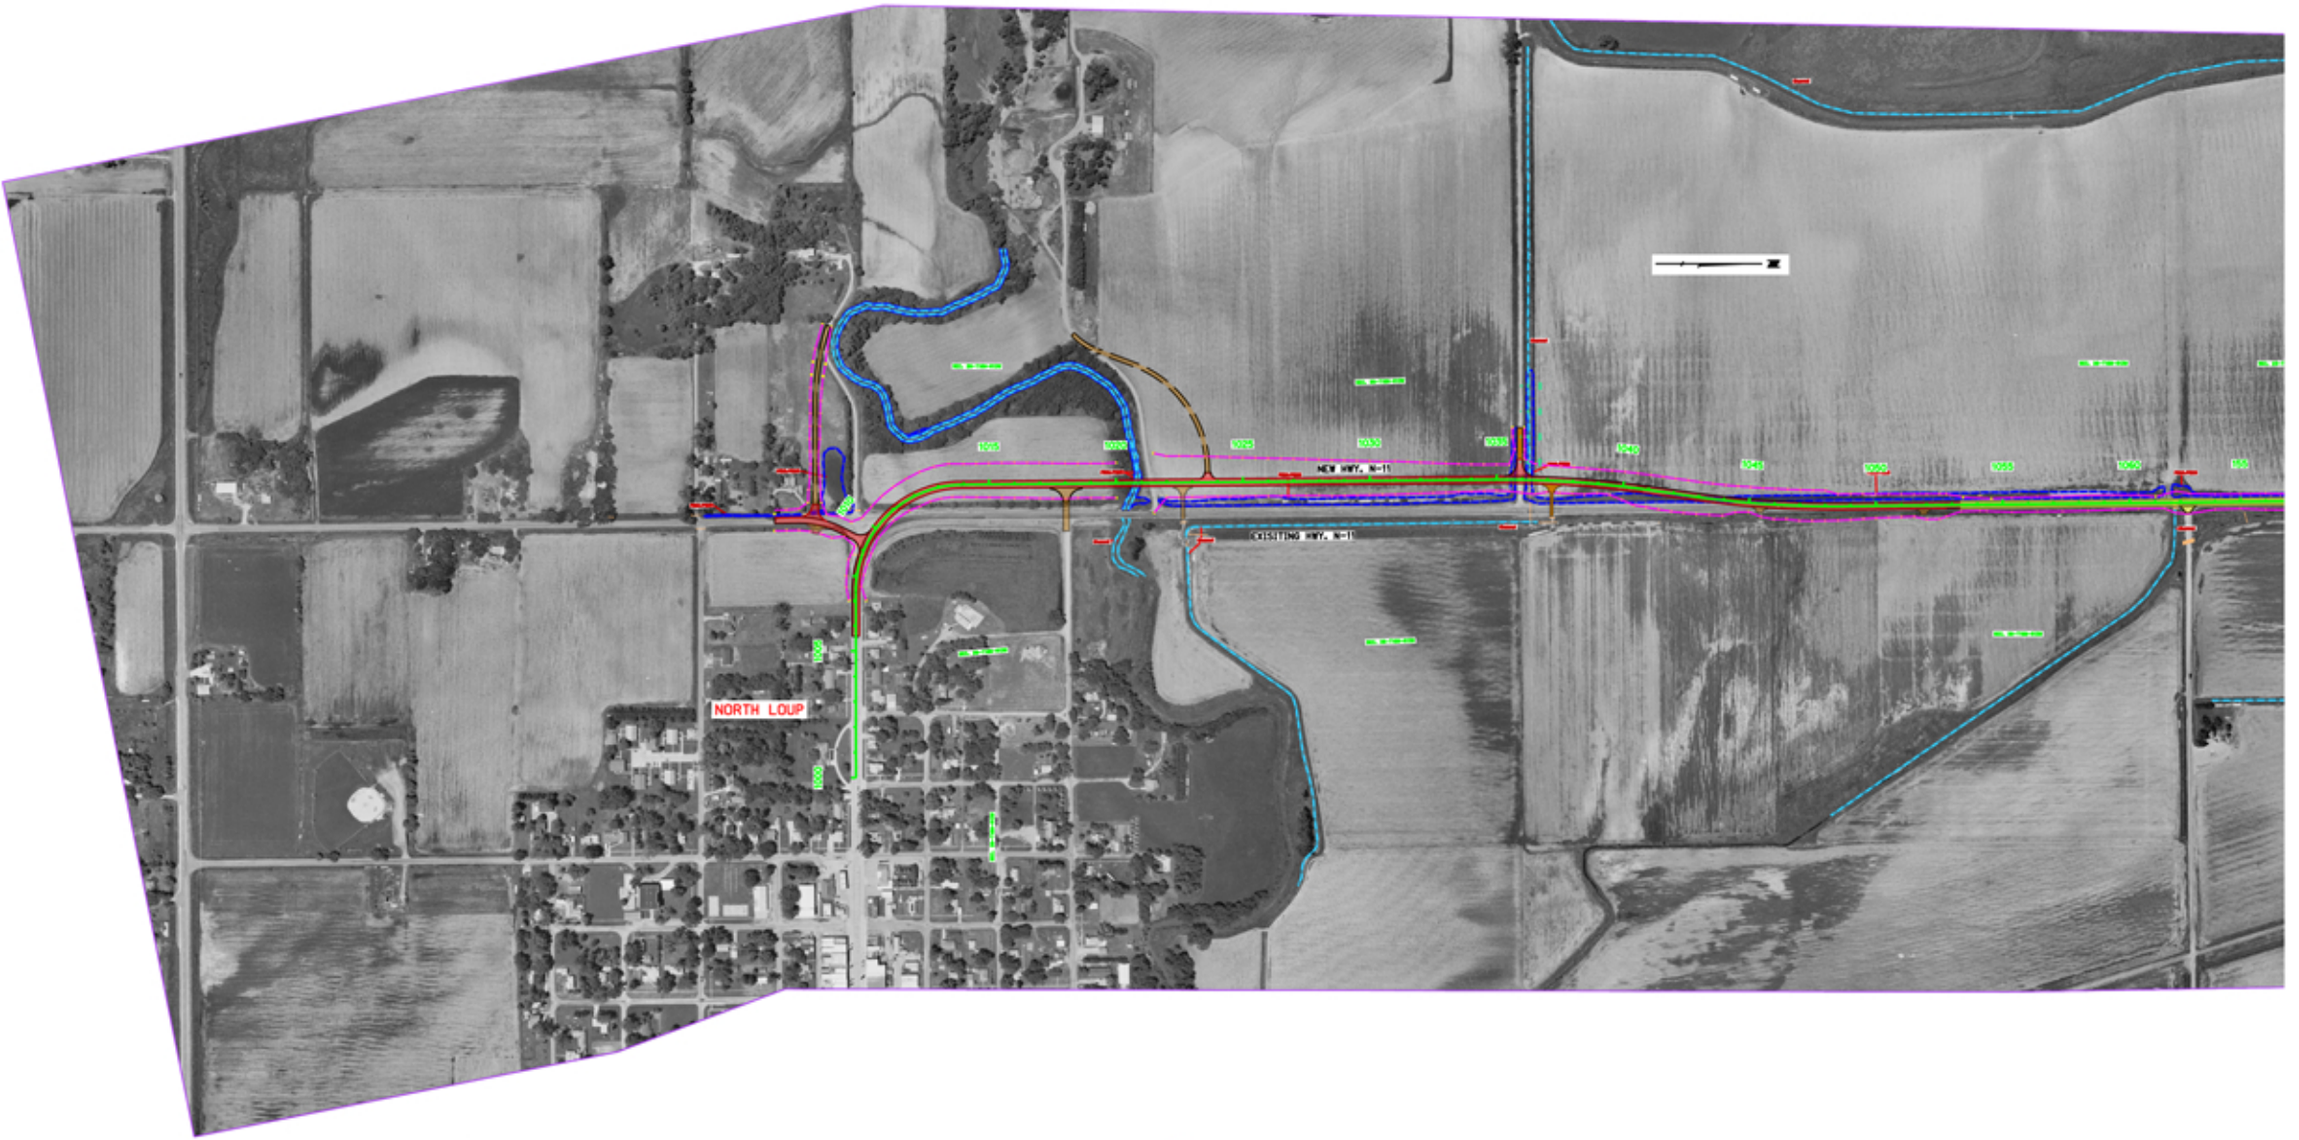

U.S.Department of Transportation
Federal Highway Administration

NDOR
Nebraska
Department of Roads

LEGEND

- NEW CONSTRUCTION
- OVERLAY AREA
- NON SURFACED ROADS
- LIMTS OF CONSTRUCTION
- WETLANDS

PRELIMINARY PLAN
NOT FINAL - SUBJECT TO CHANGE