SCHRAMM PARK SOUTH
31-2(1014)

C.N. 22302A
SARPY COUNTY

PRELIMINARY PLAN
NOT FINAL - SUBJECT TO CHANGE

R.P. 4+18 HWY. N-31
STA. 455+00.00
BEGIN PROJECT

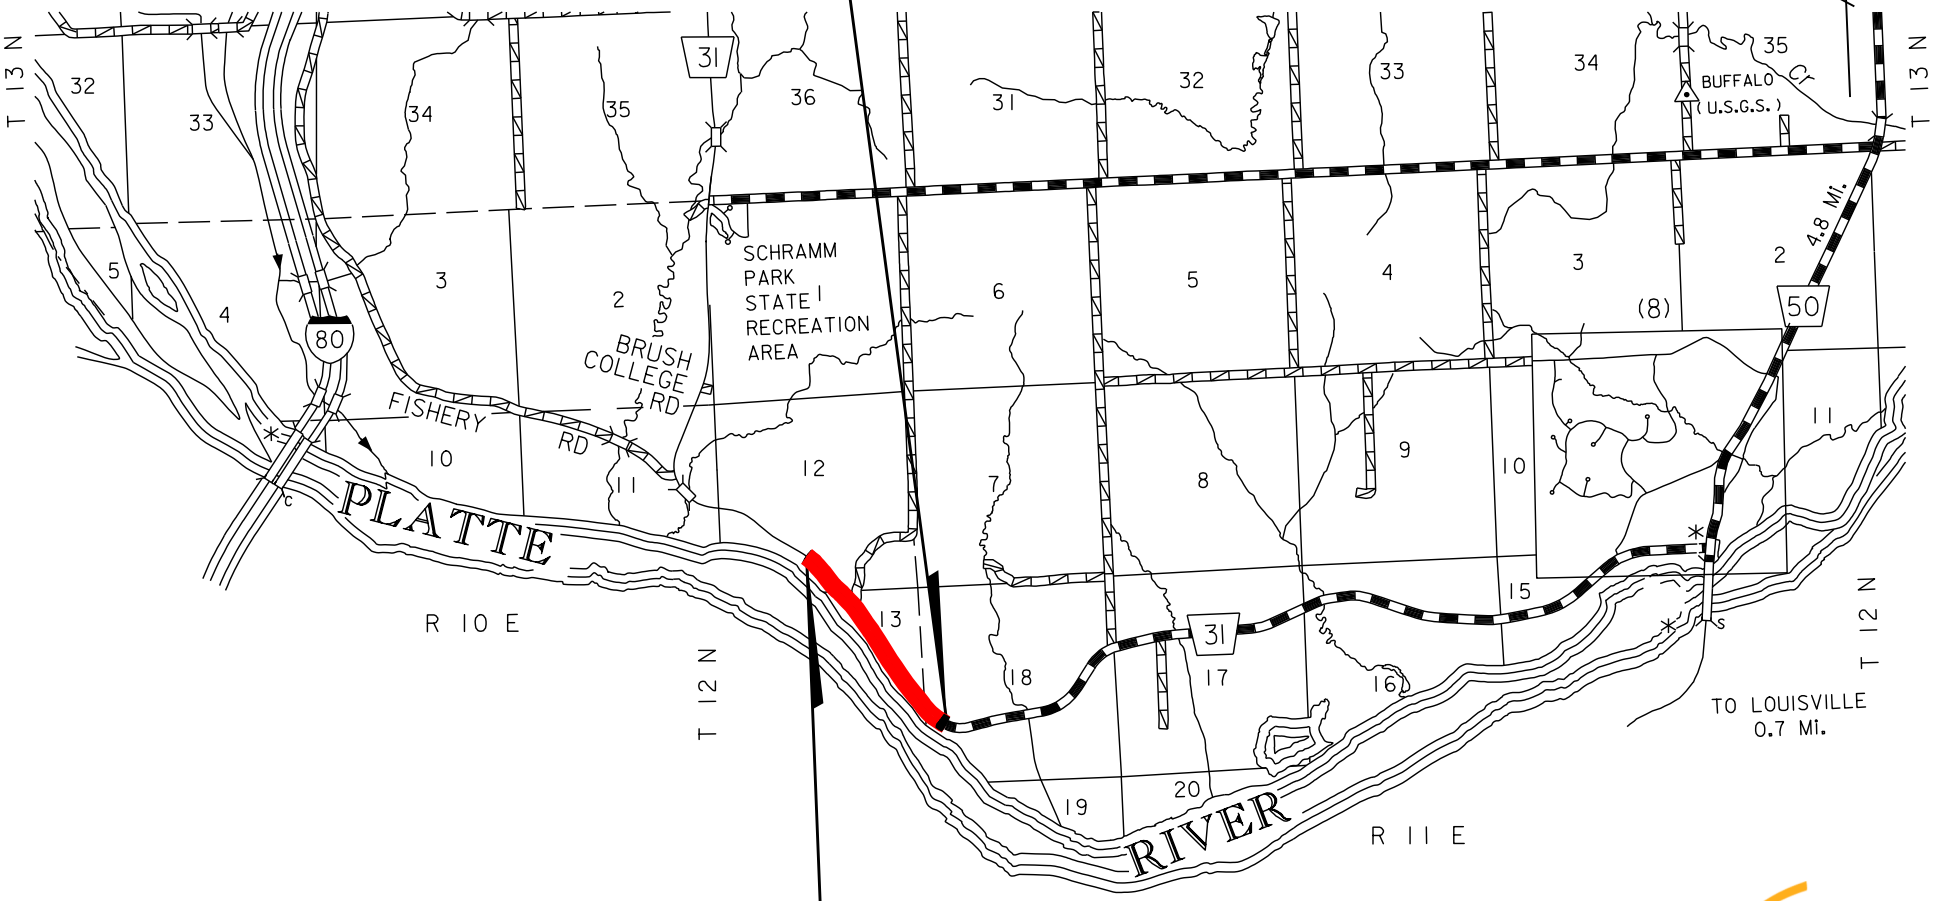

R.P. 5+37 HWY. N-31
STA. 394+73.00
END PROJECT

NDOR
Nebraska Department of Roads