RALSTON VIADUCT
85-2(111)

C.N. 22203
DOUGLAS COUNTY

PRELIMINARY PLAN
NOT FINAL - SUBJECT TO CHANGE

R.P. 4+14 HWY. N-85
STA. 28+20
END PROJECT

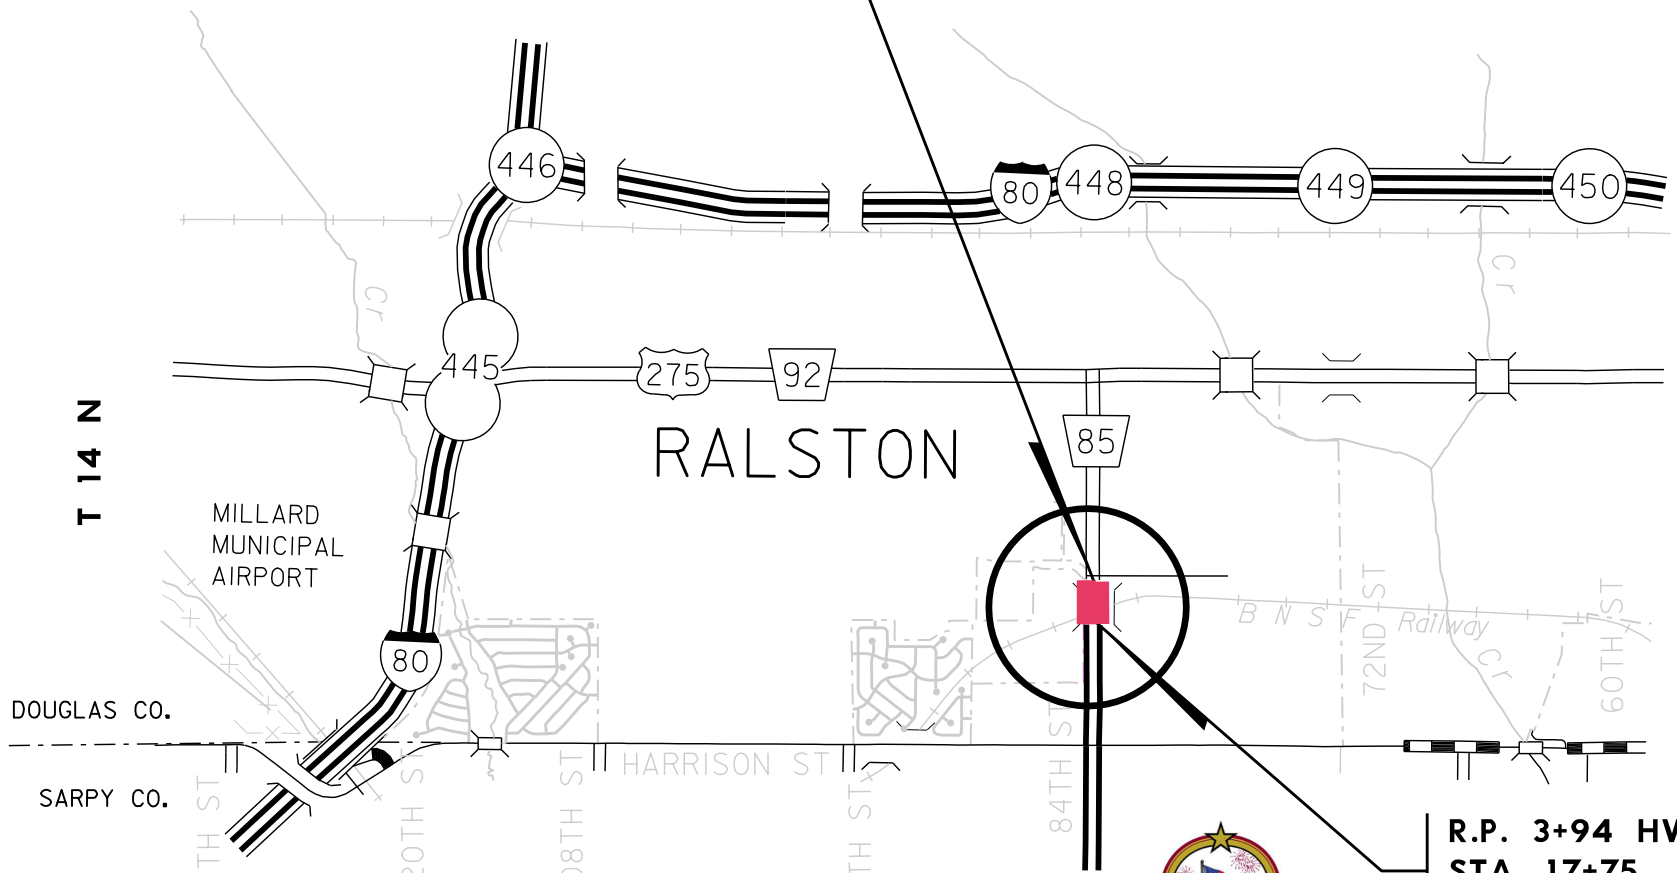

R.P. 3+94 HWY. N-85
STA. 17+75
BEGIN PROJECT

U.S.Department of Transportation
Federal Highway Administration

NDOR
Nebraska
Department of Roads

LA VISTA
R 12 E

CITY OF OMAHA, NEBRASKA
INCORPORATED FEBRUARY 2, 1857

RALSTON
NEBRASKA
INDEPENDENCE CITY