U.S.Department of Transportation
Federal Highway Administration

NDOR
Nebraska
Department of Roads

CITY OF OMAHA, NEBRASKA
INCORPORATED FEBRUARY 2, 1857

RALSTON
NEBRASKA
INDEPENDENCE CITY

PRELIMINARY PLAN
NOT FINAL - SUBJECT TO CHANGE

Horizontal Scale 1 : 10	PROJECT NO.	SHEET NO.
Vertical Scale 1 : 10	85-2(111)	.
	C.N. 22203	

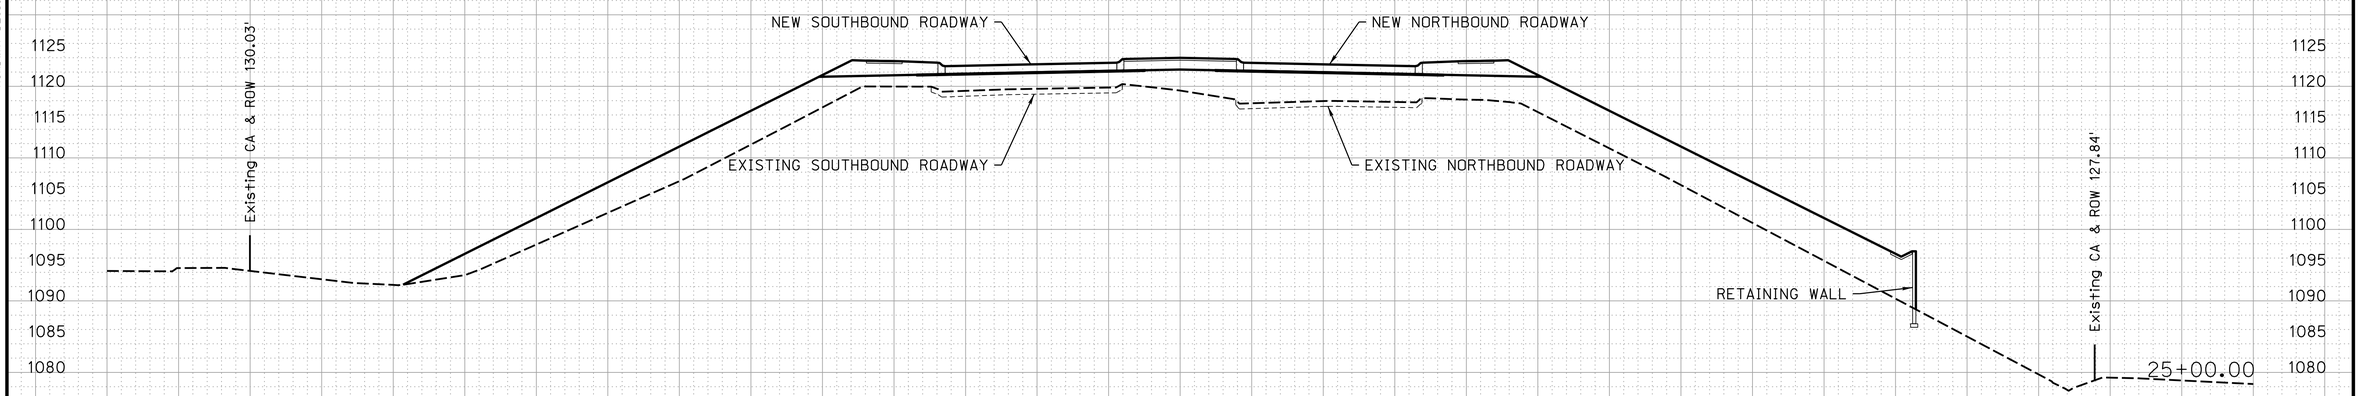

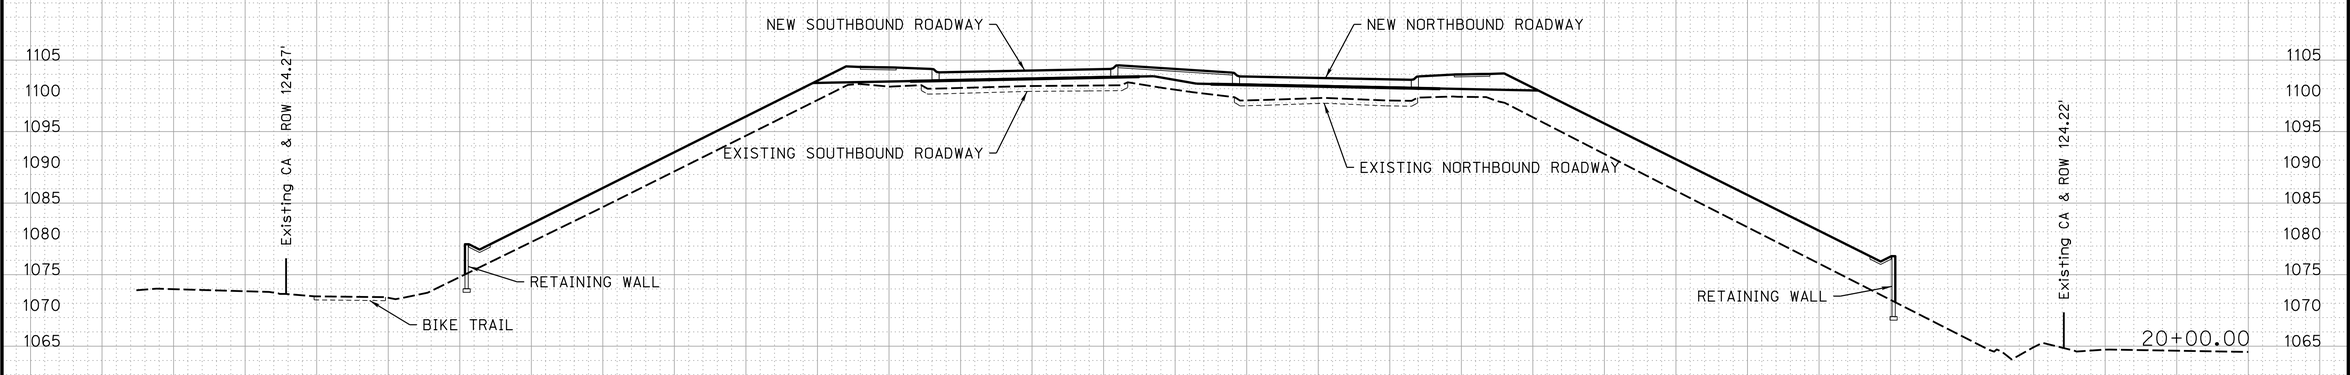

ROADWAY CROSS-SECTIONS

160 150 140 130 120 110 100 90 80 70 60 50 40 30 20 10 0 10 20 30 40 50 60 70 80 90 100 110 120 130 140 150 160

ROADWAY DESIGN DIVISION
Computer: DRDESIGN191
User: dor13009
Date: 28-OCT-2015 16:47
File: 222030emixs-display.dgn