Alvo North

STP-63-2(108); C.N. 11450

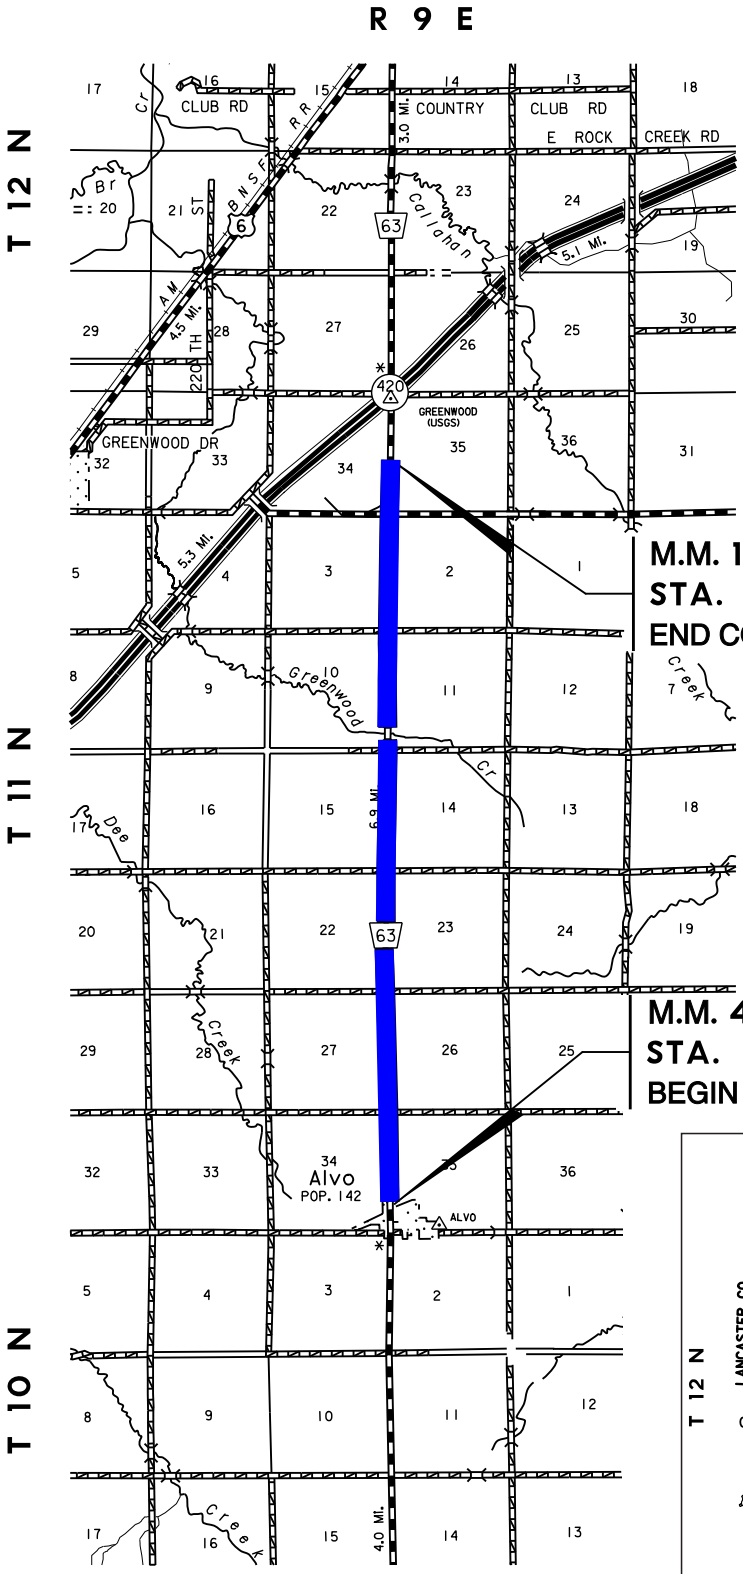

N

U.S. Department of Transportation
Federal Highway Administration

NDOR
Nebraska Department of Roads

PRELIMINARY PLAN
NOT FINAL - SUBJECT TO CHANGE

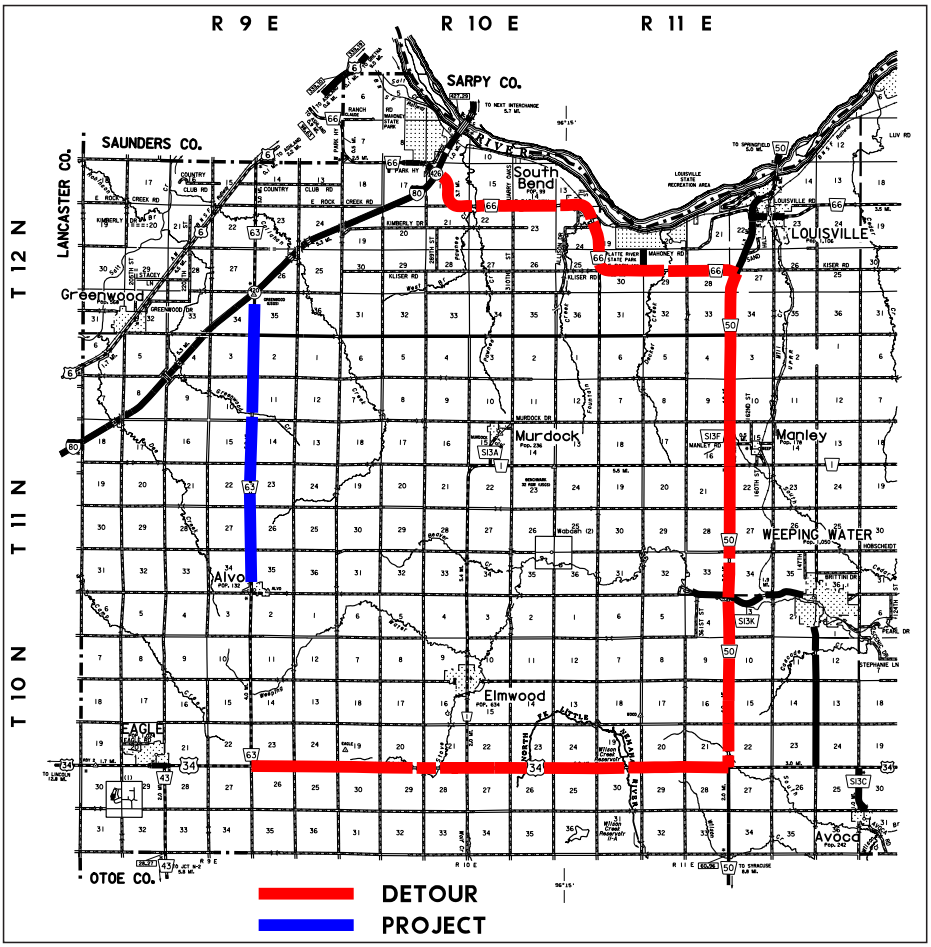

Send comments to:
NDOR Public Involvement
Sarah Kugler
P.O. Box 94759; 1500 Hwy. 2
Lincoln, NE 68509-4759
402-479-4871
sarah.kugler@nebraska.gov

For more Information:
NDOR District 1 Engineer
Tom Goodbarn
302 Superior St.
Lincoln, NE 68509
402-471-0850
thomas.goodbarn@nebraska.gov

www.roads.nebraska.gov

Subscribe *Visit www.roads.nebraska.gov and click on the Subscribe button to sign up for email notifications on topics of interest.*