TYPICAL CROSS SECTION

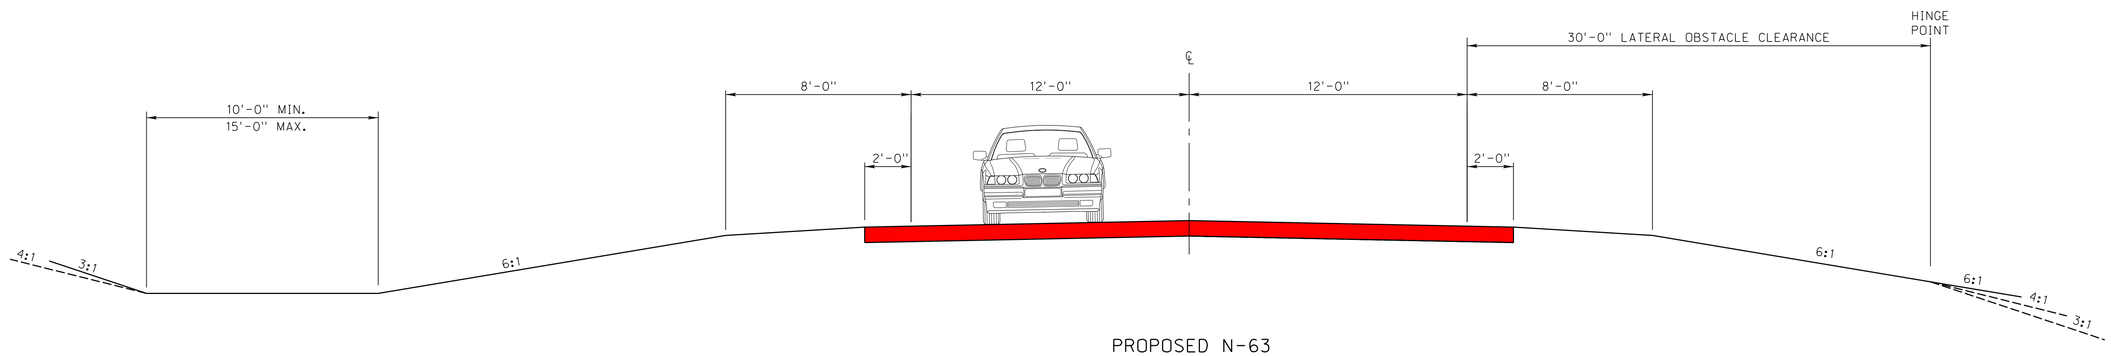

PROPOSED N-63

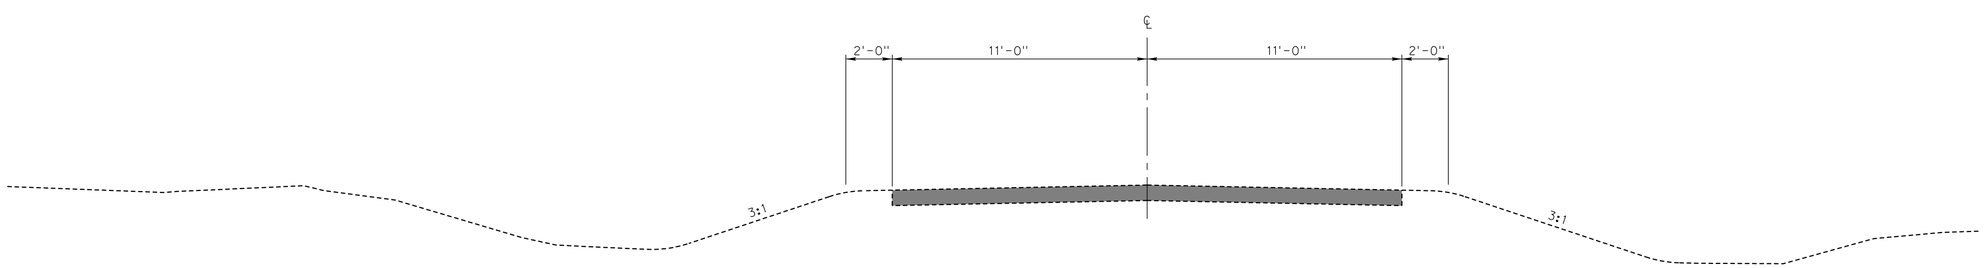

EXISTING N-63

PRELIMINARY PLAN
NOT FINAL - SUBJECT TO CHANGE

U.S. Department of Transportation
Federal Highway Administration

NDOR
Nebraska Department of Roads