PROJECT NO.	SHEET NO.
63-2(108)	

C.N. 11450

PRELIMINARY PLAN
NOT FINAL - SUBJECT TO CHANGE

ROADWAY DESIGN DIVISION

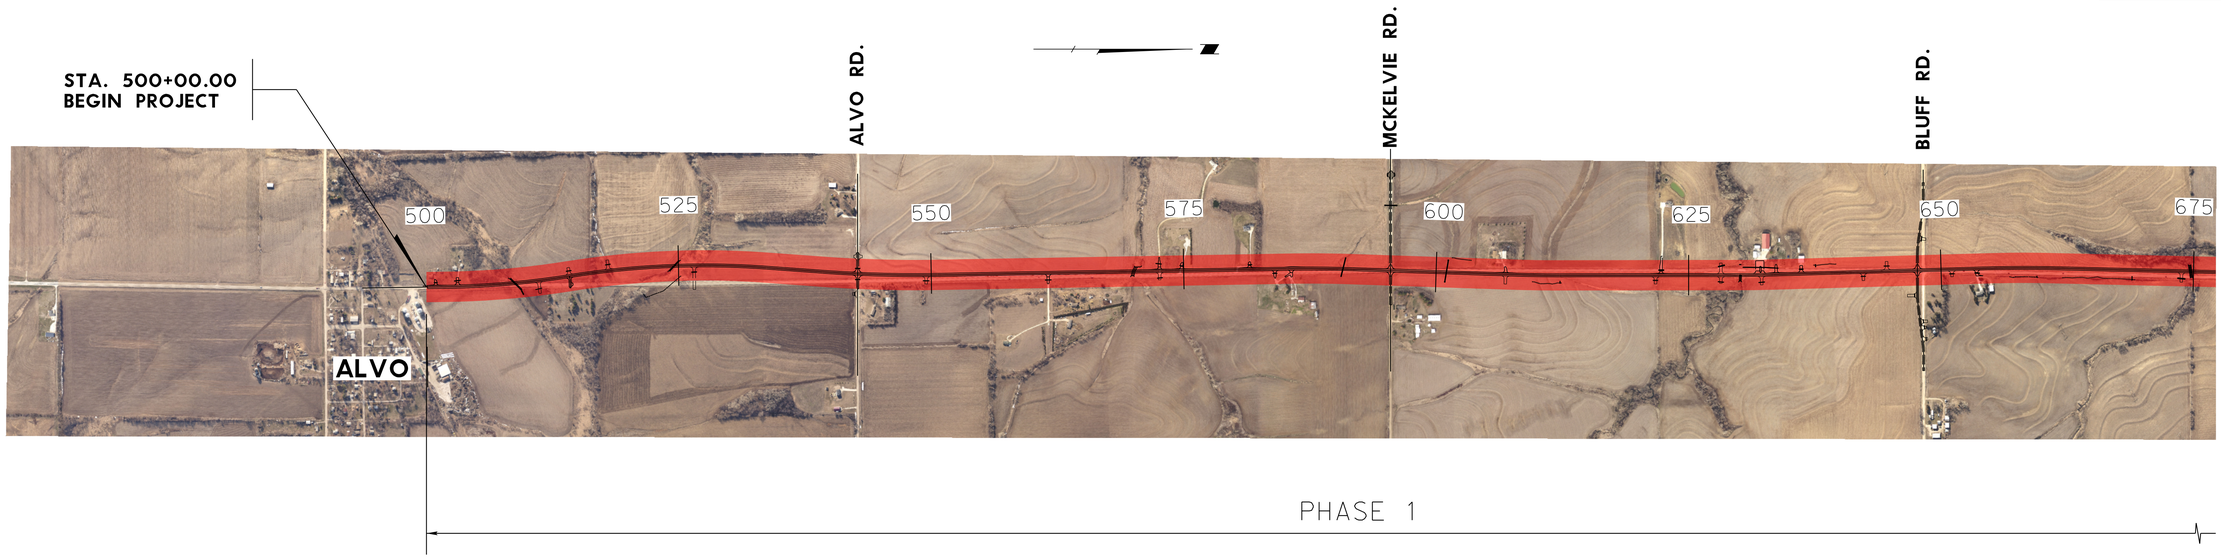

PREFERRED SCHEDULE
FALL LETTING - 2016

- PHASE 1: SPRING 2017 - FALL 2017
- PHASE 2: SPRING 2018 - FALL 2018

U.S. Department of Transportation
Federal Highway Administration

NDOR
Nebraska Department of Roads

PHASING OVERVIEW

F:\Projects\015-1986\40-Design\Microstation\Alvo North Final Design\DGN\Exhibit\Phasing Exhibits\01-Preferred Schedule.dgn
jmartins
6/9/2016
1:708.333