OLSSON ASSOCIATES

PROJECT NO.	SHEET NO.
91-6(110)	2-W1

C.N. 22219

PRELIMINARY PLAN
NOT FINAL - SUBJECT TO CHANGE

ROADWAY DESIGN DIVISION

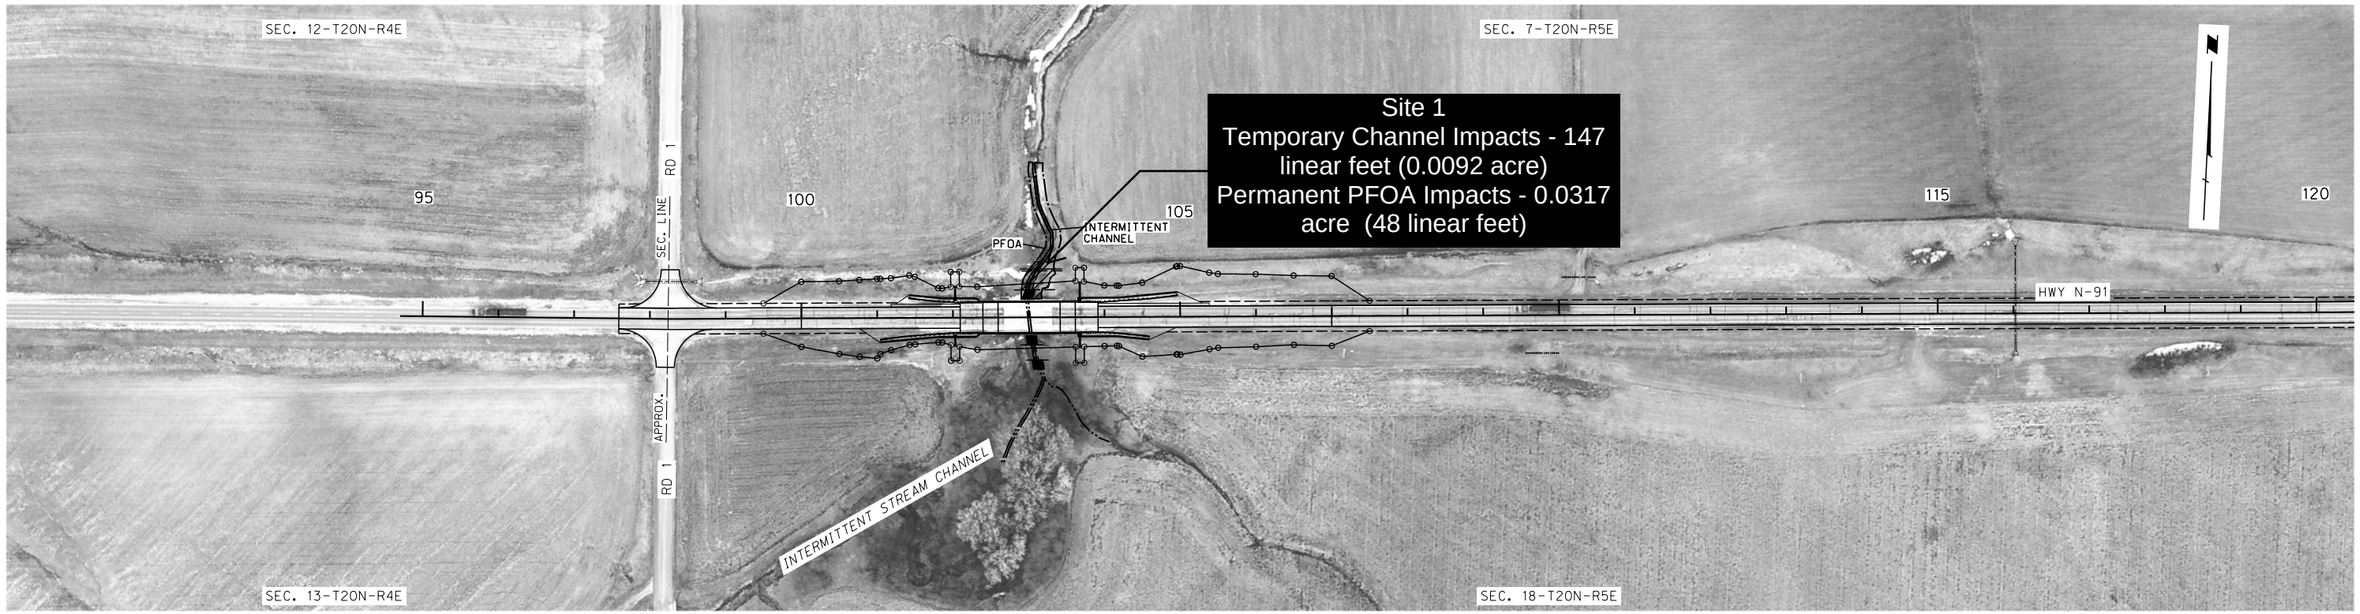

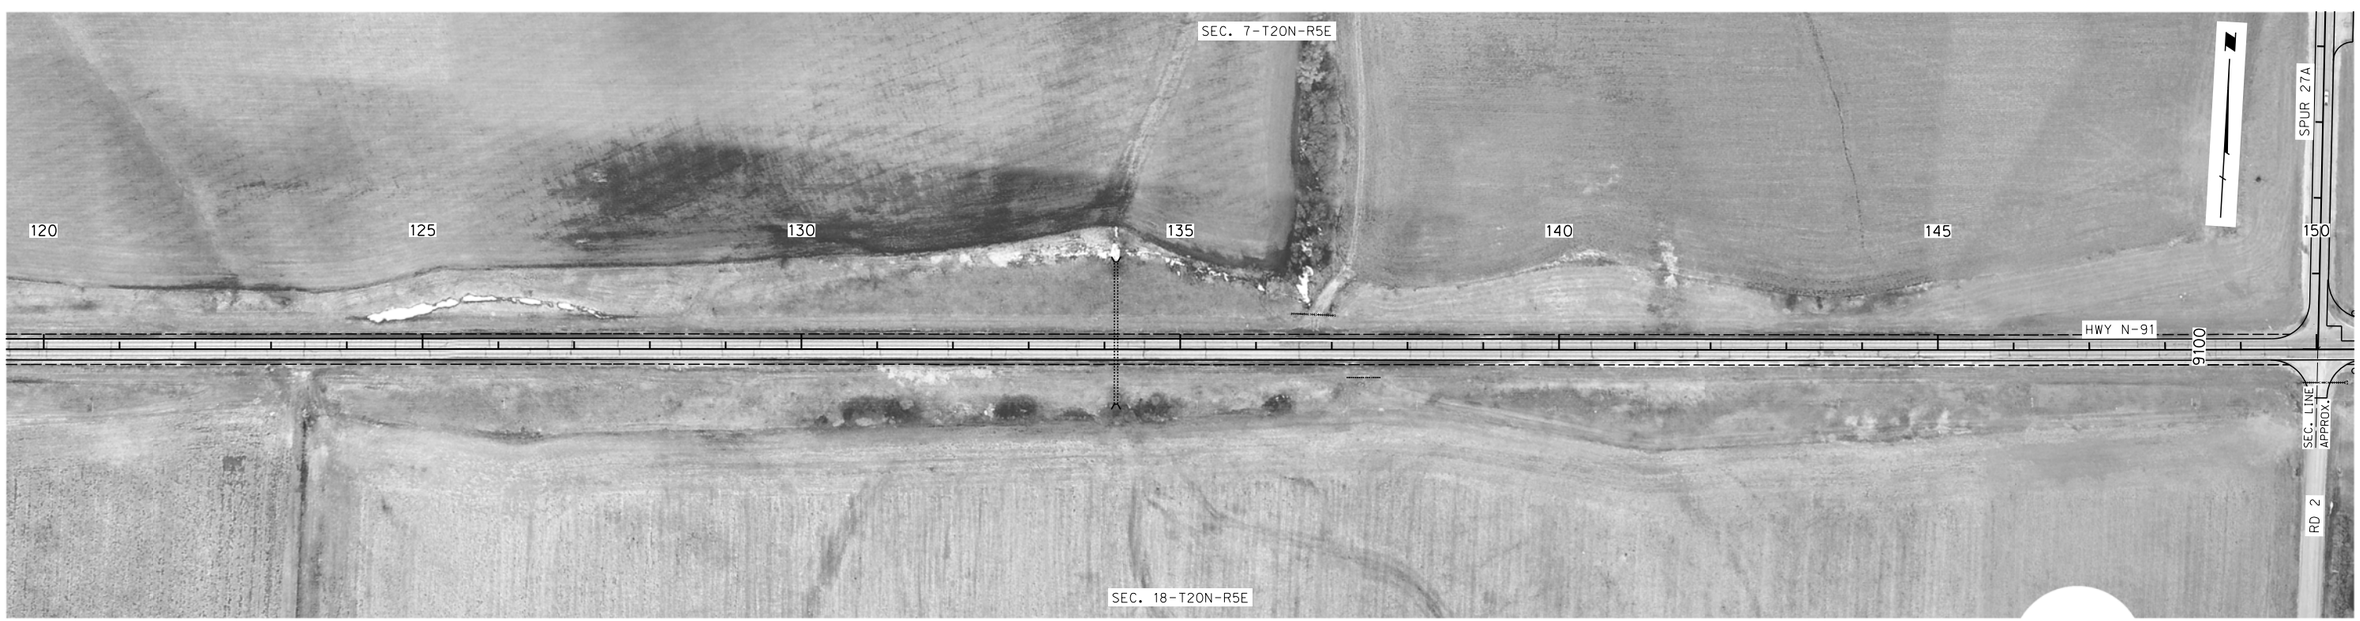

SNYDER WEST
DODGE COUNTY

LEGEND
- LIMITS OF CONSTRUCTION
- WETLANDS - DO NOT DISTURB
- IMPACTED WETLANDS
- TEMPORARY IMPACTED WETLANDS

DATE: 9/12/2013
FLIGHT: NIROC 2013
SCALE: 1"=100'

F:\Projects\013-2506_Snyder\DGN\Sheets\04_Wetlands-Aerials\222190ca01.dgn
jwegner
2/10/2016
1:200

OLSSON ASSOCIATES	PROJECT NO.	SHEET NO.
	91-6(110)	2-W2

C.N. 22219

PRELIMINARY PLAN

NOT FINAL - SUBJECT TO CHANGE

ROADWAY DESIGN DIVISION

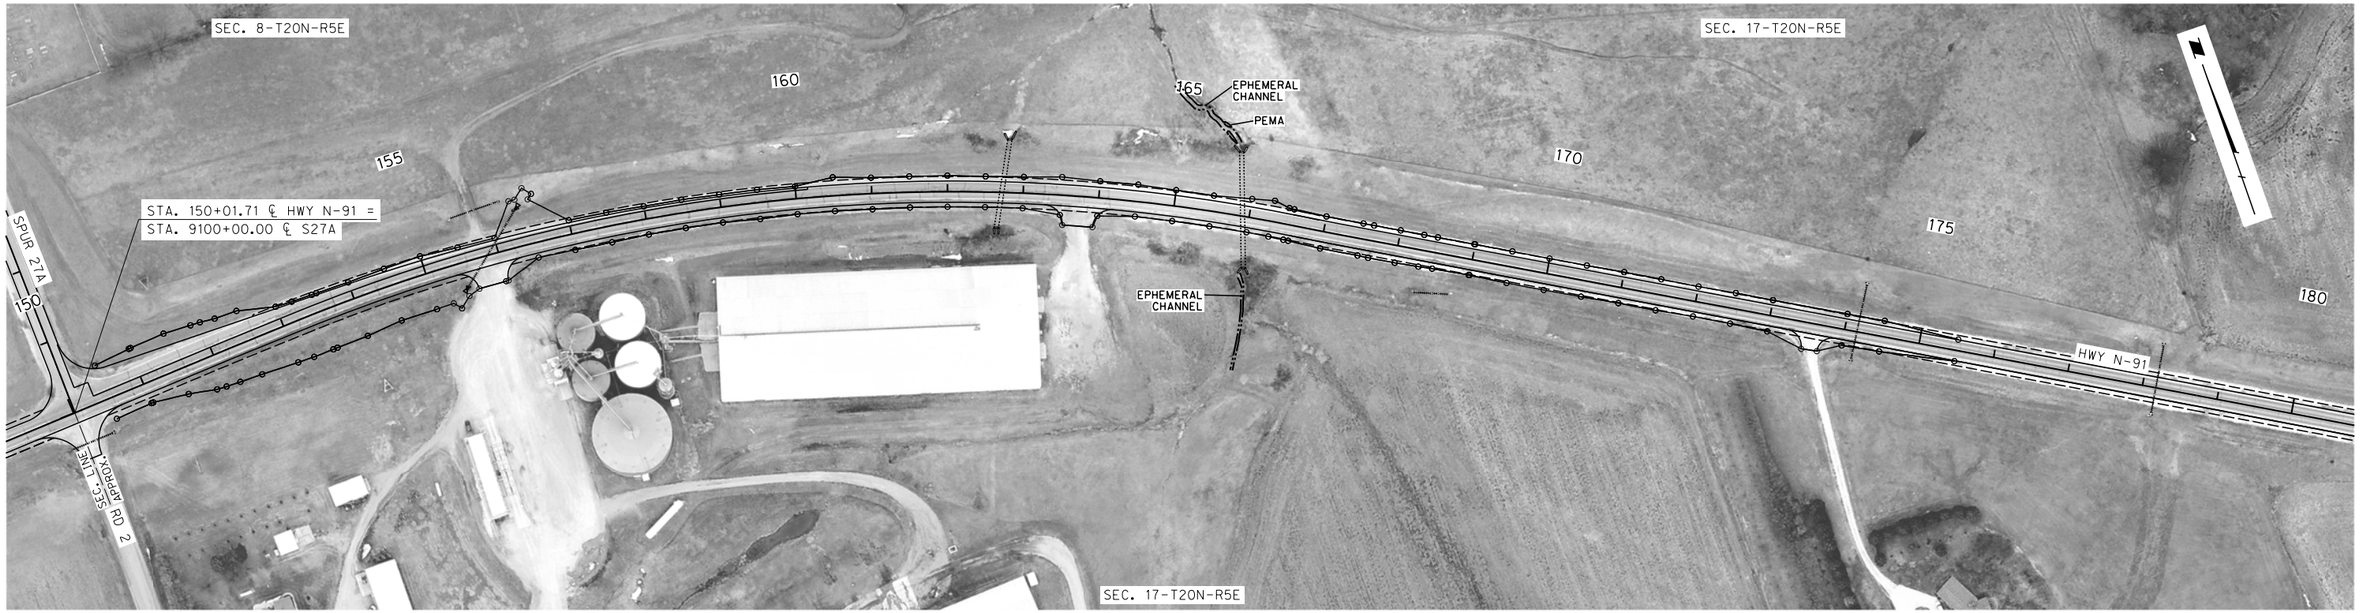

LEGEND

- LIMITS OF CONSTRUCTION
- WETLANDS - DO NOT DISTURB
- IMPACTED WETLANDS
- TEMPORARY IMPACTED WETLANDS

DATE: 9/12/2013
FLIGHT: NIROC 2013
SCALE: 1"=100'

F:\Projects\013-2506_Snyder\DGN\Sheets\04_Wetlands-Aerials\222190ca02.dgn
jwegner
2/10/2016
1:200

OLSSON ASSOCIATES

PROJECT NO.	SHEET NO.
91-6(110)	2-W3

C.N. 22219

PRELIMINARY PLAN

NOT FINAL - SUBJECT TO CHANGE

ROADWAY DESIGN DIVISION

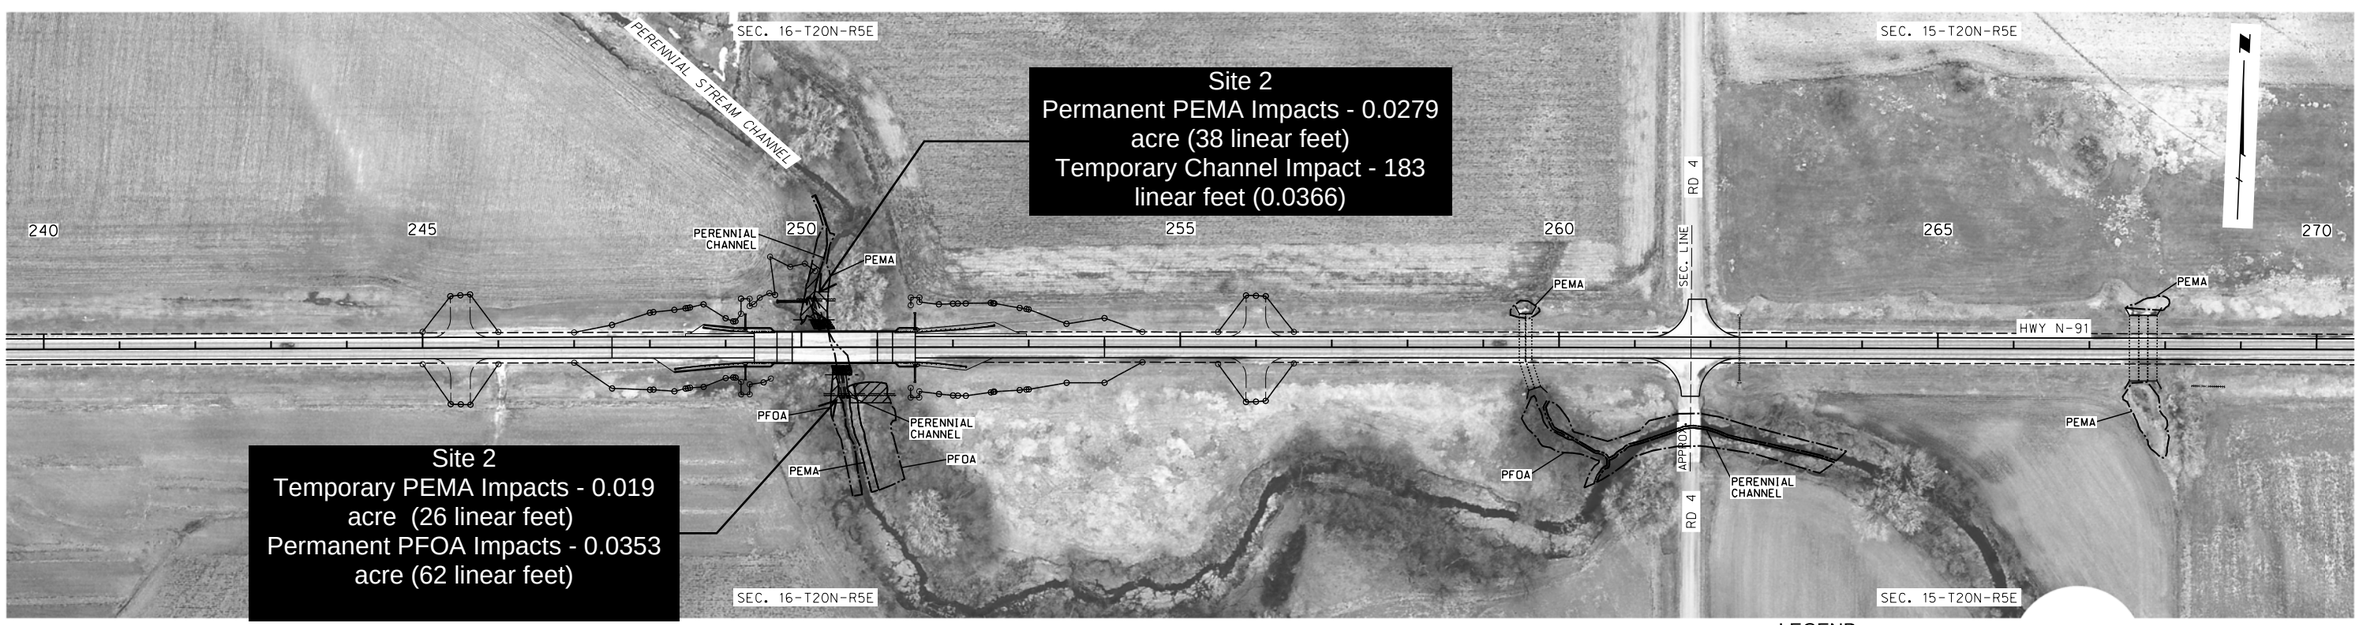

LEGEND

- LIMITS OF CONSTRUCTION
- WETLANDS - DO NOT DISTURB
- IMPACTED WETLANDS
- TEMPORARY IMPACTED WETLANDS

DATE: 9/12/2013
FLIGHT: NIROC 2013
SCALE: 1"=100'

F:\Projects\013-2506_Snyder\DGN\Sheets\04_Wetlands-Aerials\222190ca03.dgn
jwegner
2/10/2016
1:200

OLSSON ASSOCIATES	PROJECT NO.	SHEET NO.
	91-6(110)	2-W4

C.N. 22219

PRELIMINARY PLAN

NOT FINAL - SUBJECT TO CHANGE

ROADWAY DESIGN DIVISION

LEGEND

- LIMITS OF CONSTRUCTION
- WETLANDS - DO NOT DISTURB
- IMPACTED WETLANDS
- TEMPORARY IMPACTED WETLANDS

DATE: 9/12/2013
FLIGHT: NIROC 2013
SCALE: 1"=100'

F:\Projects\013-2506_Snyder\DGN\Sheets\04_Wetlands-Aerials\222190ca04.dgn
jwegner
2/10/2016
1:200

OLSSON ASSOCIATES	PROJECT NO.	SHEET NO.
	91-6(110)	2-W5

C.N. 22219

PRELIMINARY PLAN

NOT FINAL - SUBJECT TO CHANGE

ROADWAY DESIGN DIVISION

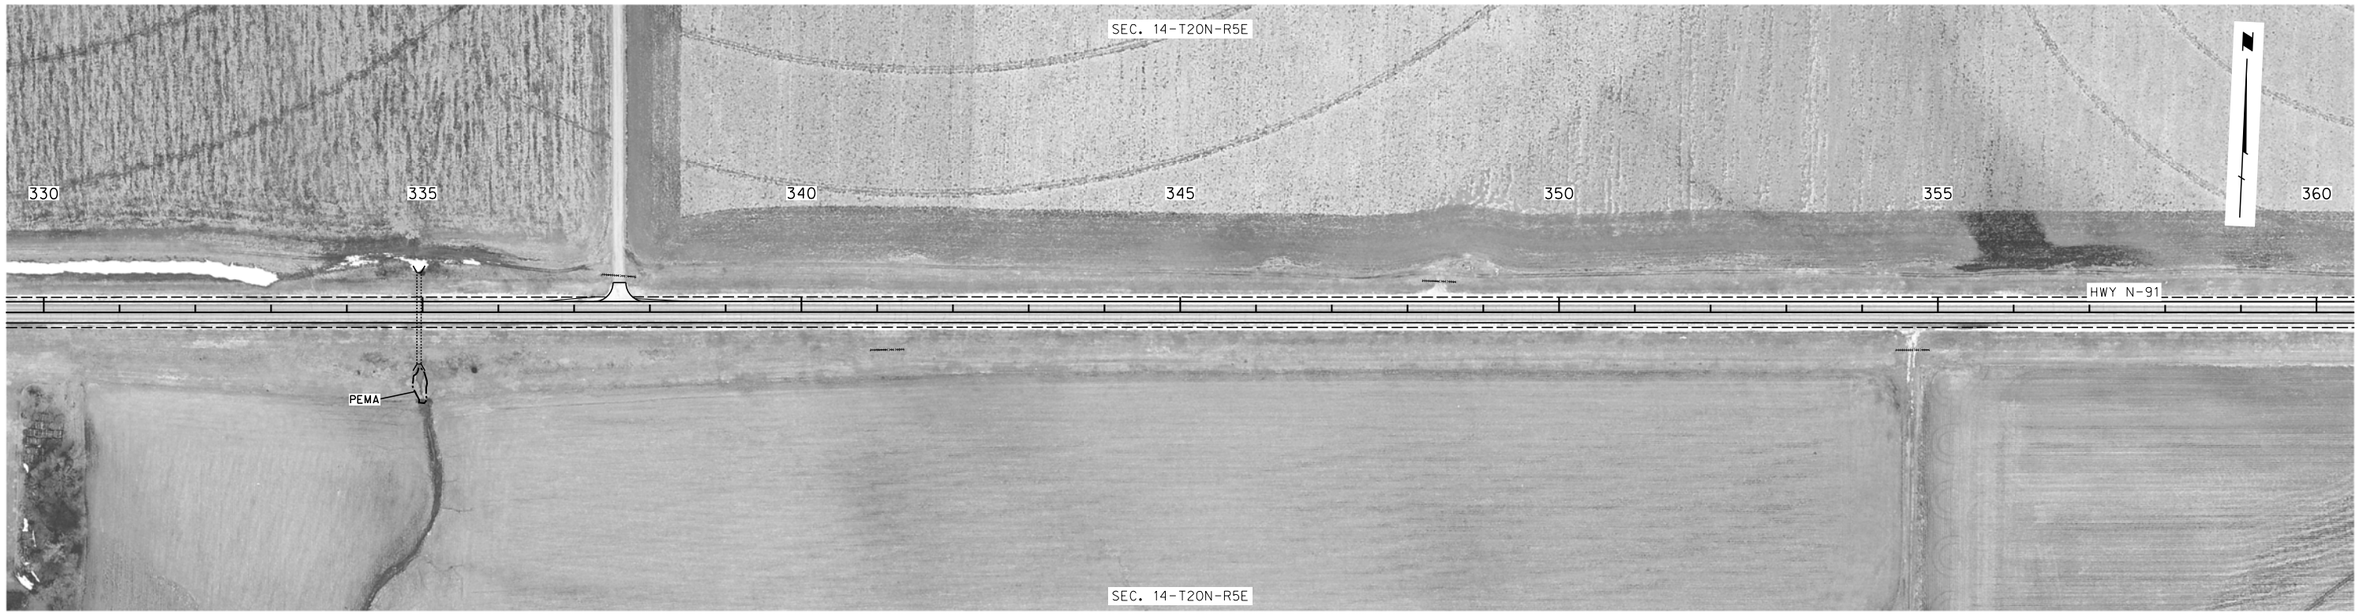

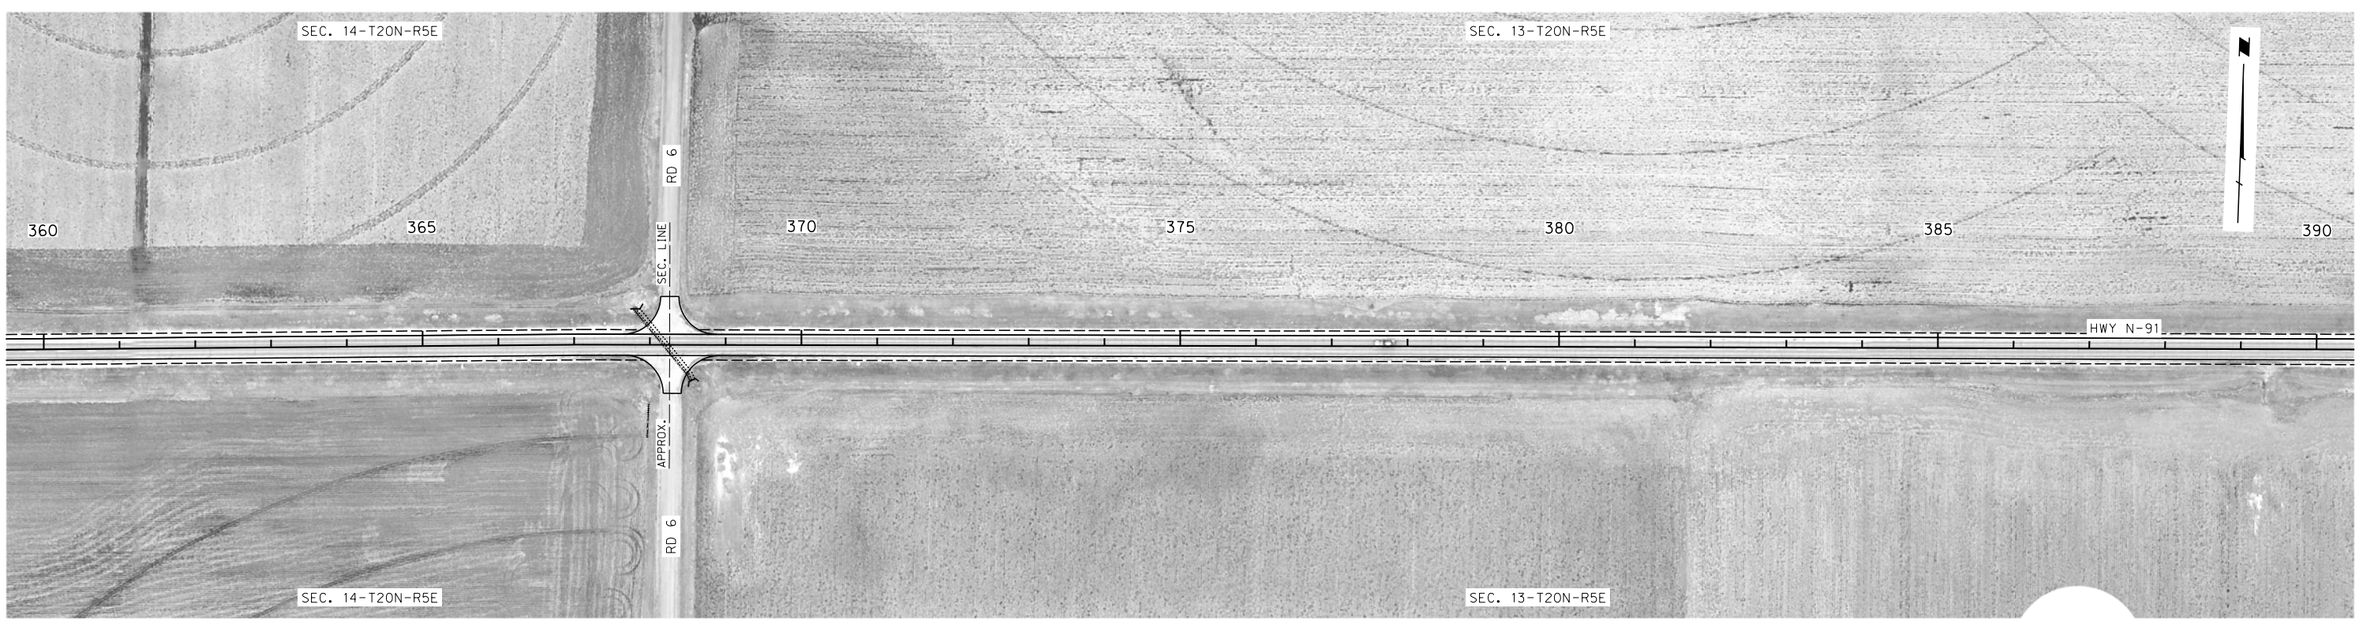

LEGEND

- LIMITS OF CONSTRUCTION
- WETLANDS - DO NOT DISTURB
- IMPACTED WETLANDS
- TEMPORARY IMPACTED WETLANDS

DATE: 9/12/2013
FLIGHT: NIROC 2013
SCALE: 1" = 100'

F:\Projects\013-2506_Snyder\DGN\Sheets\04_Wetlands-Aerials\222190ca05.dgn
jwegner
2/10/2016
1:200

OLSSON ASSOCIATES	PROJECT NO.	SHEET NO.
	91-6(110)	2-W6

C.N. 22219

PRELIMINARY PLAN

NOT FINAL - SUBJECT TO CHANGE

ROADWAY DESIGN DIVISION

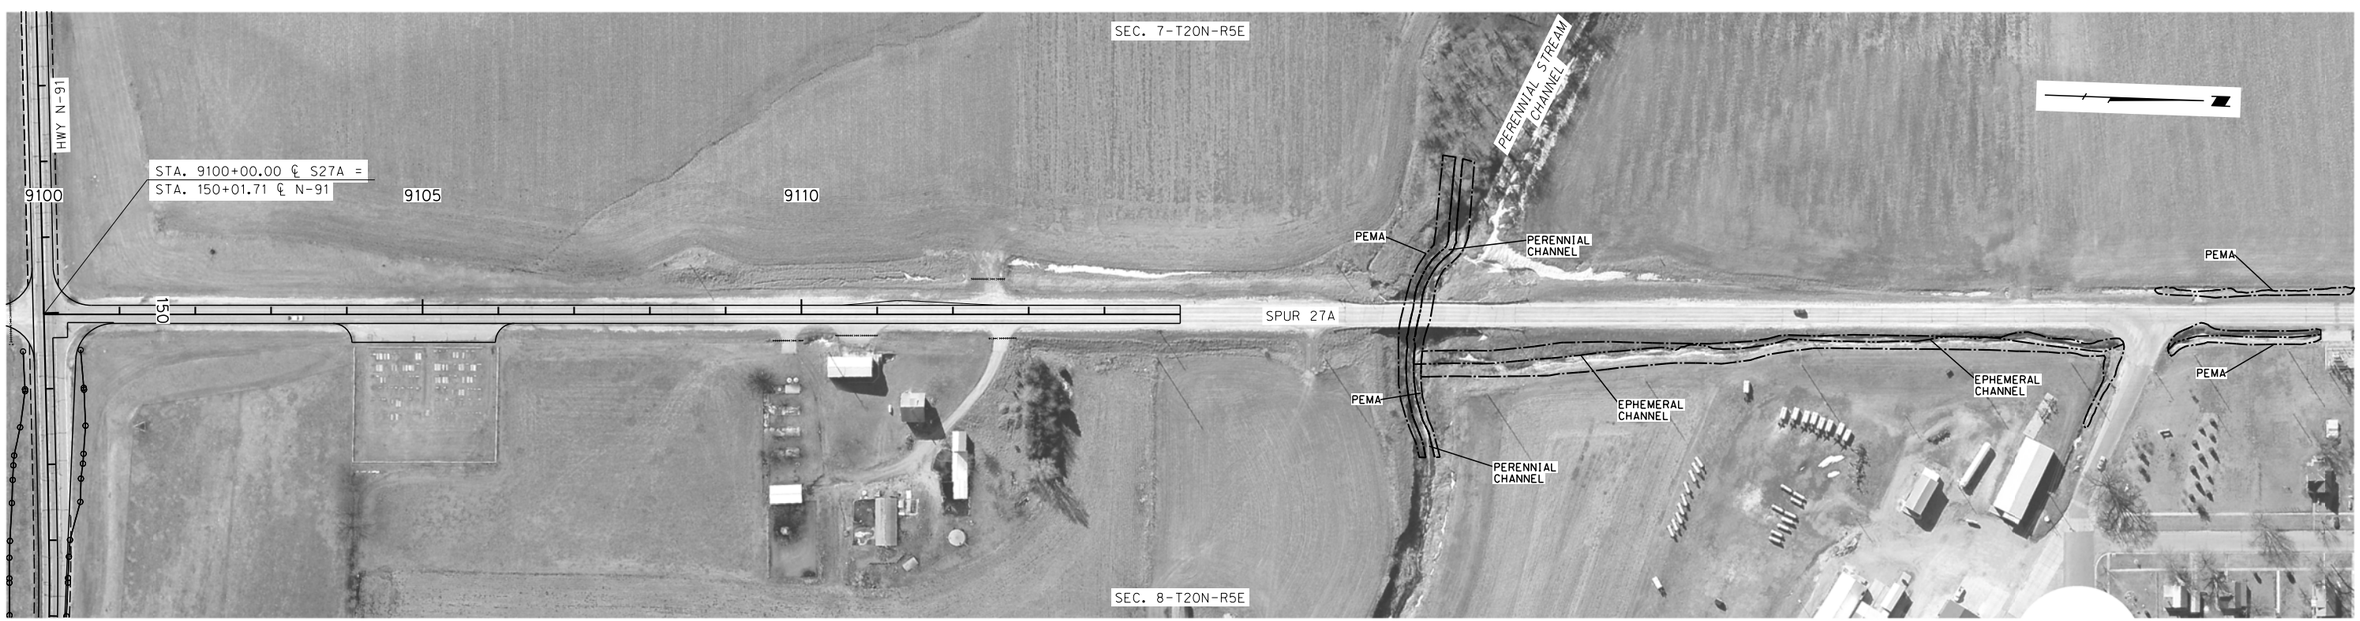

LEGEND

- LIMITS OF CONSTRUCTION
- WETLANDS - DO NOT DISTURB
- IMPACTED WETLANDS
- TEMPORARY IMPACTED WETLANDS

DATE: 9/12/2013
FLIGHT: NIROC 2013
SCALE: 1" = 100'

F:\Projects\013-2506_Snyder\DGN\Sheets\04_Wetlands-Aerials\222190cad06.dgn
jwegner
2/10/2016
1:200