PROJECT NO.	SHEET NO.
67-2(109) Invalid expression	
C.N. 12974A	

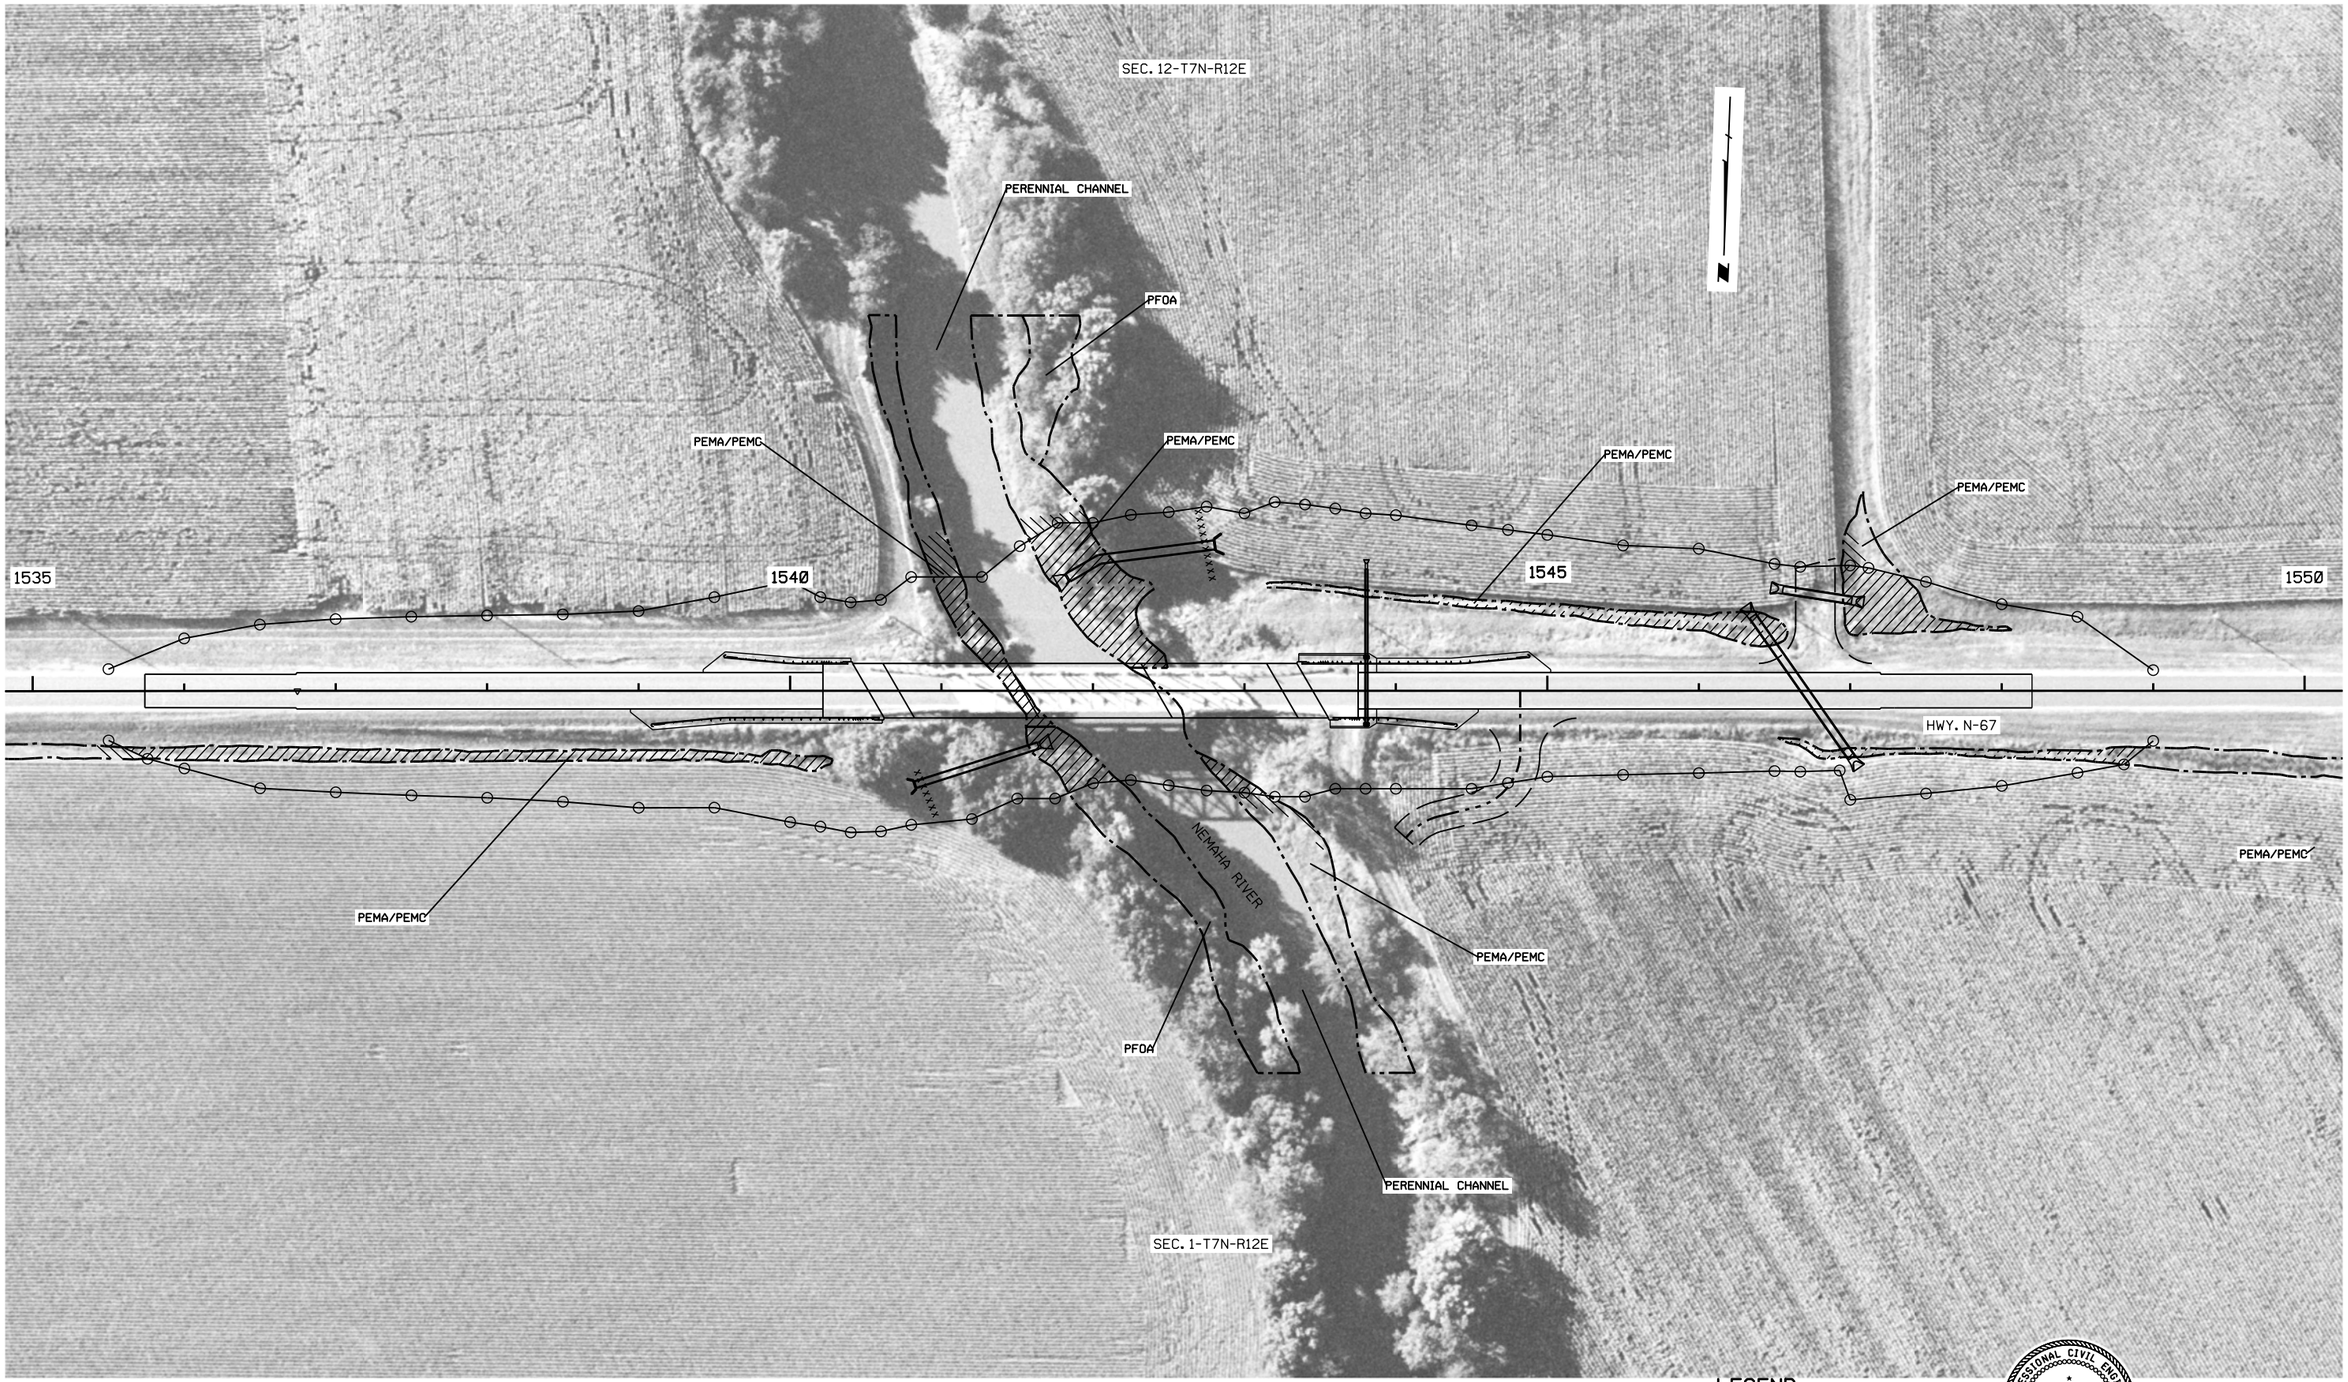

TALMAGE NORTH BRIDGES

OTOE COUNTY

LEGEND

- LIMITS OF CONSTRUCTION
- WETLANDS - DO NOT DISTURB
- IMPACTED WETLANDS
- TEMPORARY IMPACTED WETLANDS

PROFESSIONAL CIVIL ENGINEER
KEVIN A. KROLIKOWSKI
E-11342
STATE OF NEBRASKA

DATE: 10/8/13
FLIGHT: 12147-49
SCALE: 1"=50'

ROADWAY DESIGN DIVISION

Computer: DRDESIGN44

User: dor31120

Date: 27-JUN-2016 14:15

File: 12974ada01.dgn
Scale: 1:100

PROJECT NO.	SHEET NO.
67-2(109) Invalid expression	

C.N. 12974A

ROADWAY DESIGN DIVISION

Computer: DRDESIGN44

User: dor31120

Date: 27-JUN-2016 14:16

File: 12974ede02.dgn

Scale: 1:100

LEGEND

- LIMITS OF CONSTRUCTION
- WETLANDS - DO NOT DISTURB
- IMPACTED WETLANDS
- TEMPORARY IMPACTED WETLANDS

PROFESSIONAL CIVIL ENGINEER
KEVIN A. KROLIKOWSKI
E-11342
STATE OF NEBRASKA

DATE: 10/8/13
FLIGHT: 12147-49
SCALE: 1"=50'

PROJECT NO.	SHEET NO.
67-2(109) Invalid expression	
C.N. 12974A	

LEGEND

- LIMITS OF CONSTRUCTION
- WETLANDS - DO NOT DISTURB
- IMPACTED WETLANDS
- TEMPORARY IMPACTED WETLANDS

PROFESSIONAL CIVIL ENGINEER
KEVIN A. KROLIKOWSKI
E-11342
STATE OF NEBRASKA

DATE: 10/8/13
FLIGHT: 12147-49
SCALE: 1"=50'

ROADWAY DESIGN DIVISION

Computer: DRDESIGN44

User: dor-31120

Date: 27-JUN-2016 14:16

File: 12974ada03.dgn
Scale: 1:100