OLSSON ASSOCIATES

PROJECT NO.	SHEET NO.
70-4(109)	2-W1

C.N. 42575

PRELIMINARY PLAN
NOT FINAL - SUBJECT TO CHANGE

ROADWAY DESIGN DIVISION

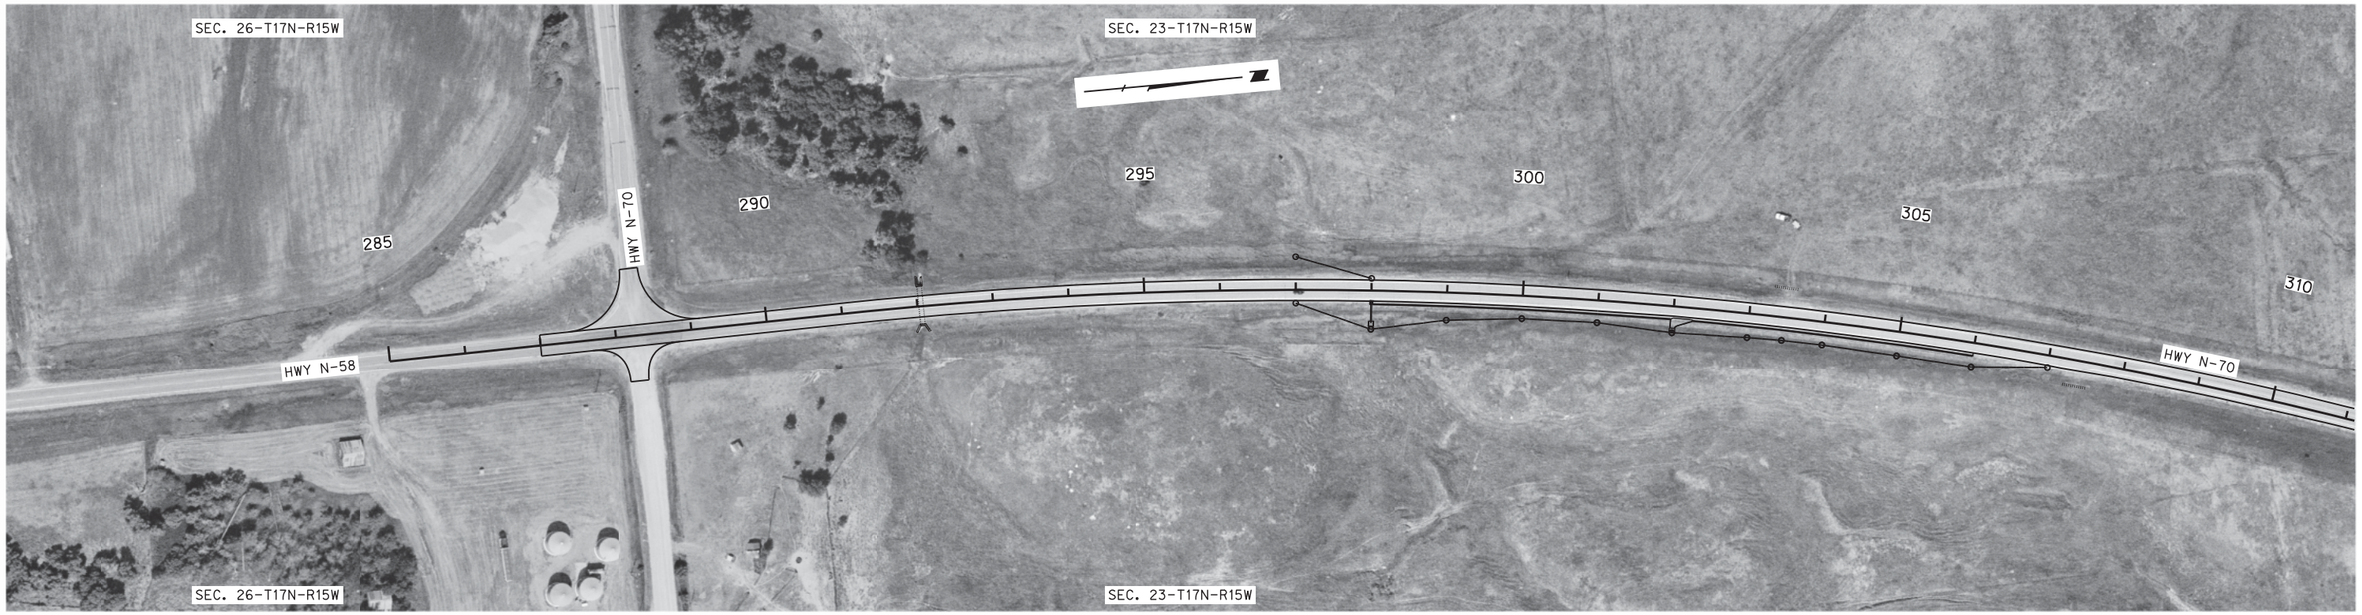

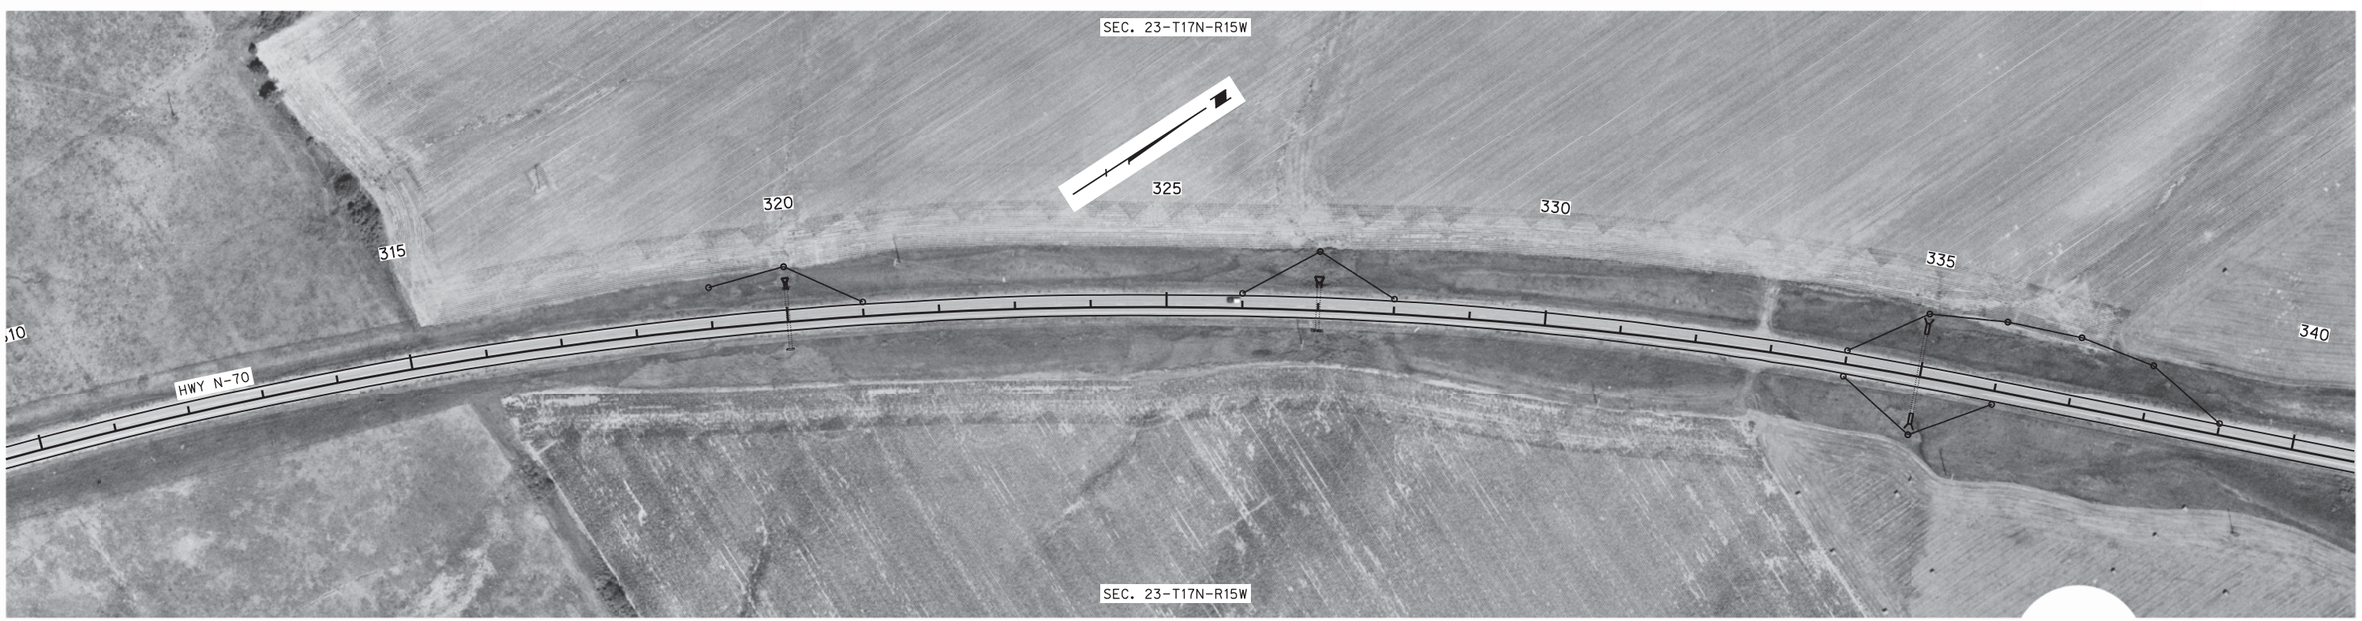

F:\Projects\014-2397_TRNS\DGN\Sheets\04_Wetlands-Aerials\425750ca01.dgn
3/1/2016
1:200
mpeters

ORD SOUTH
VALLEY COUNTY

LEGEND

- LIMITS OF CONSTRUCTION
- WETLANDS - DO NOT DISTURB
- IMPACTED WETLANDS
- TEMPORARY IMPACTED WETLANDS

DATE:
FLIGHT:
SCALE:

ROADWAY DESIGN DIVISION

OLSSON ASSOCIATES	PROJECT NO.	SHEET NO.
	70-4(109)	2-W2

C.N. 42575

PRELIMINARY PLAN

NOT FINAL - SUBJECT TO CHANGE

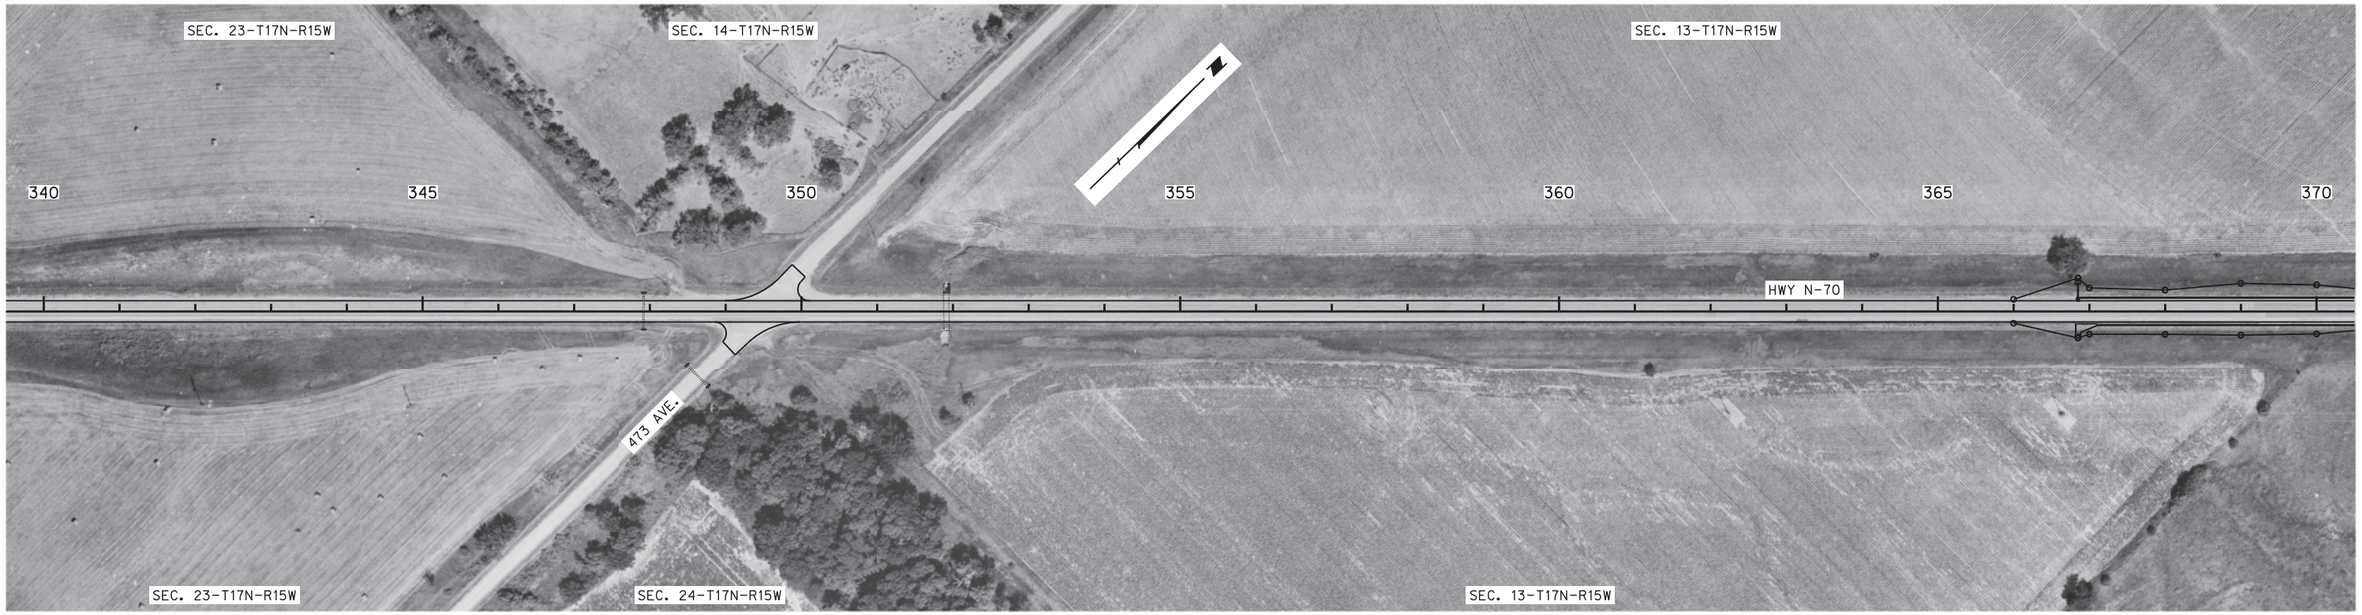

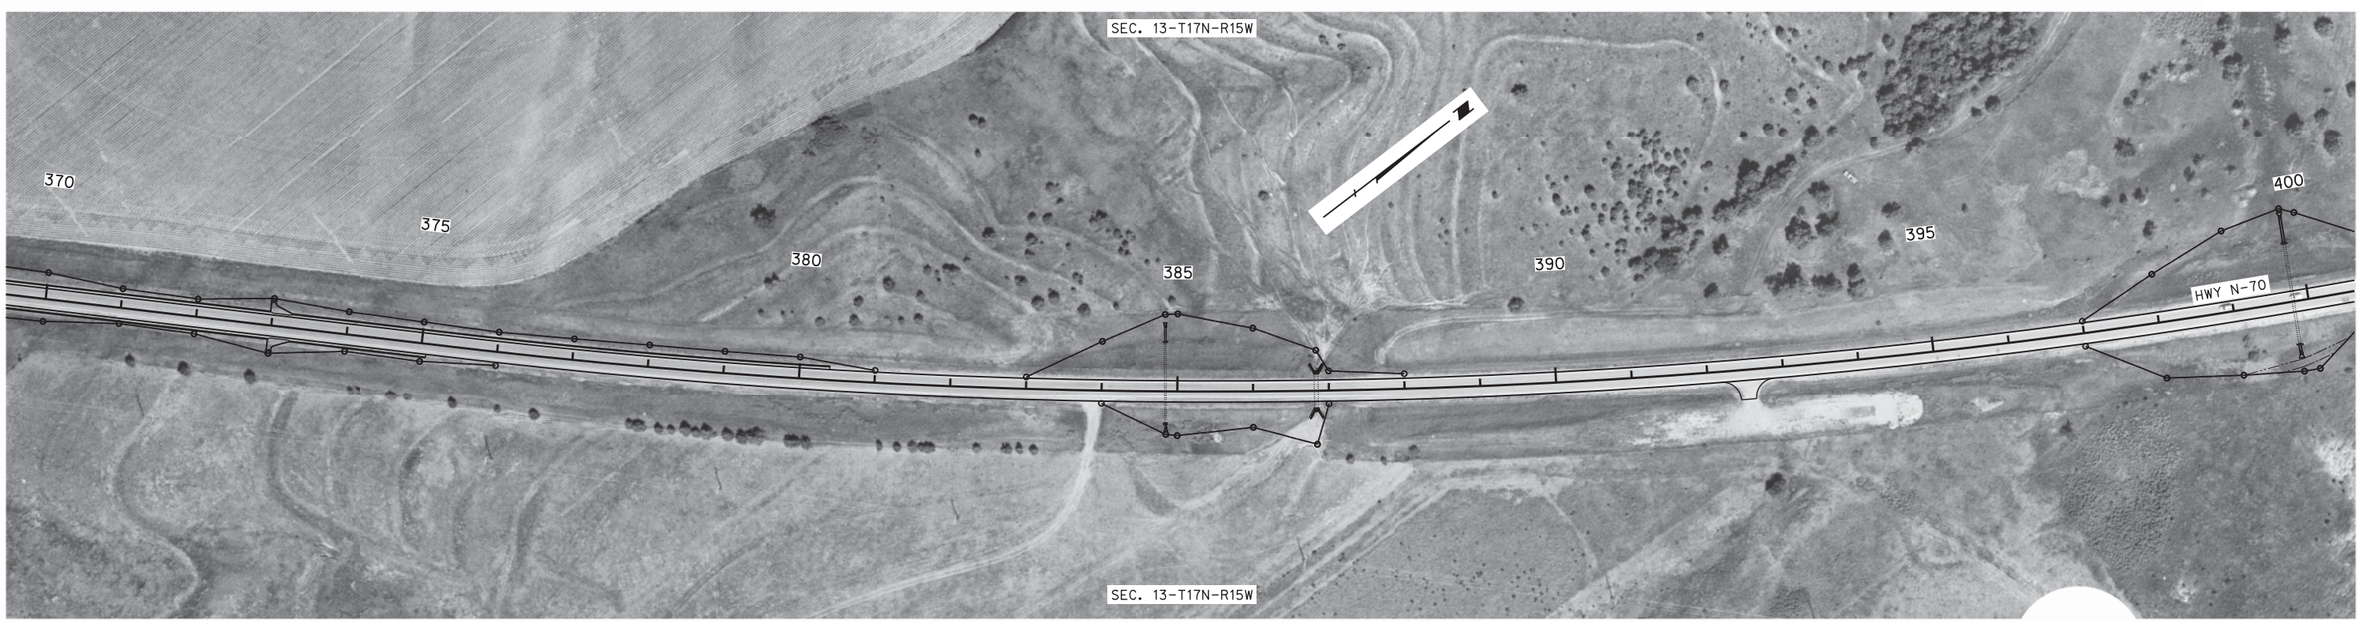

LEGEND

- LIMITS OF CONSTRUCTION
- WETLANDS - DO NOT DISTURB
- IMPACTED WETLANDS
- TEMPORARY IMPACTED WETLANDS

DATE:
FLIGHT:
SCALE:

F:\Projects\014-2397_TRNS\DGN\Sheets\04_Wetlands-Aerials\425750ca02.dgn
mpeters
3/1/2016
1:200

OLSSON ASSOCIATES

PROJECT NO.	SHEET NO.
70-4(109)	2-W3

C.N. 42575

PRELIMINARY PLAN

NOT FINAL - SUBJECT TO CHANGE

ROADWAY DESIGN DIVISION

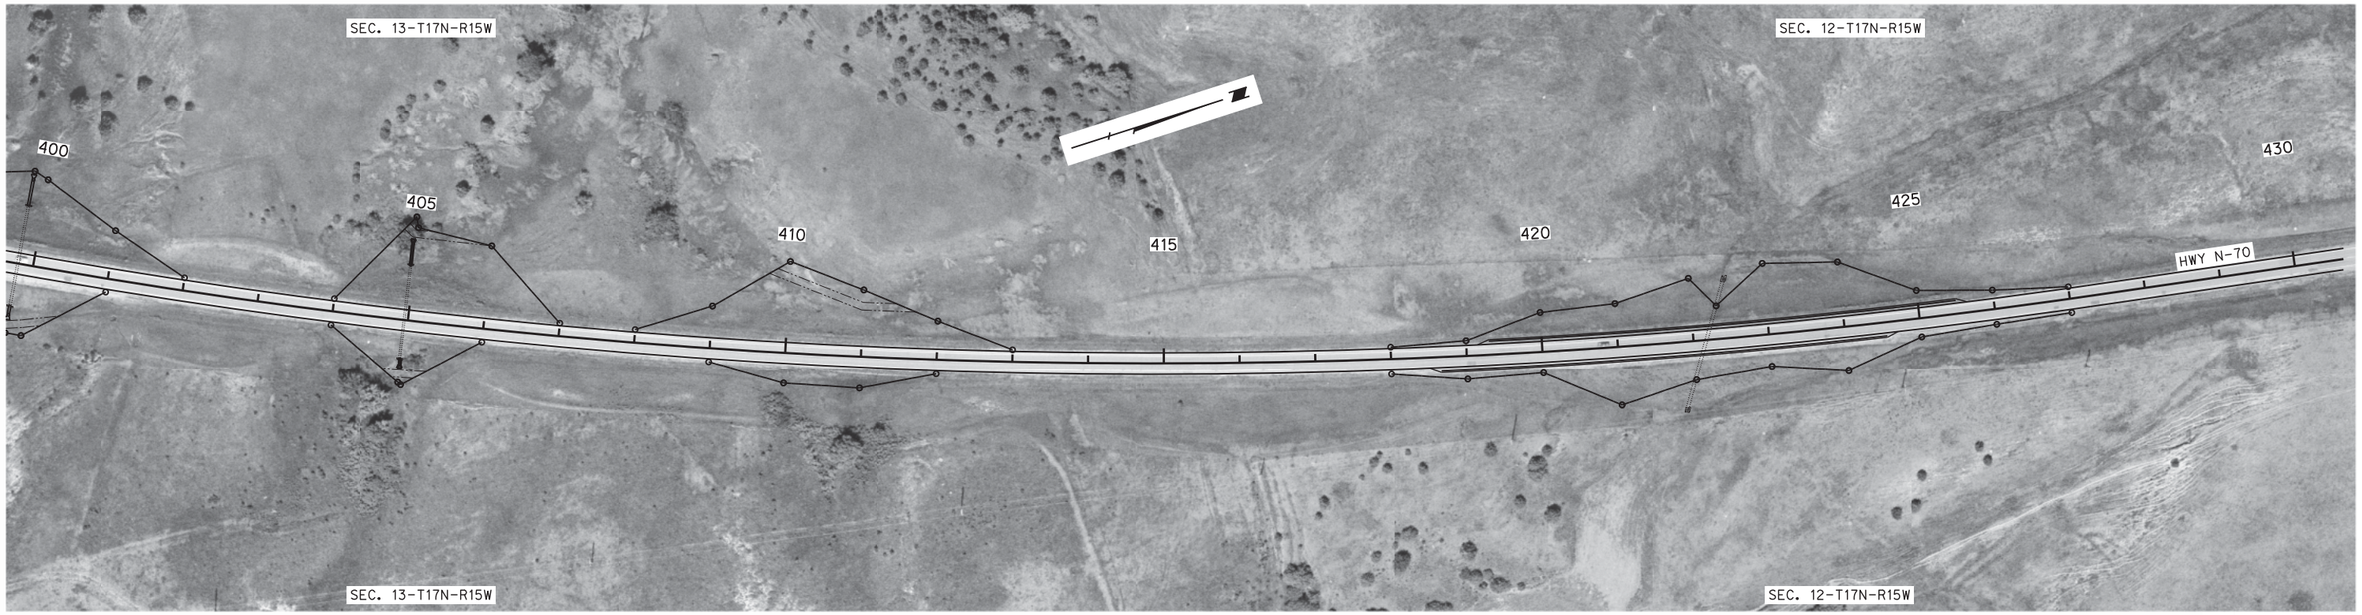

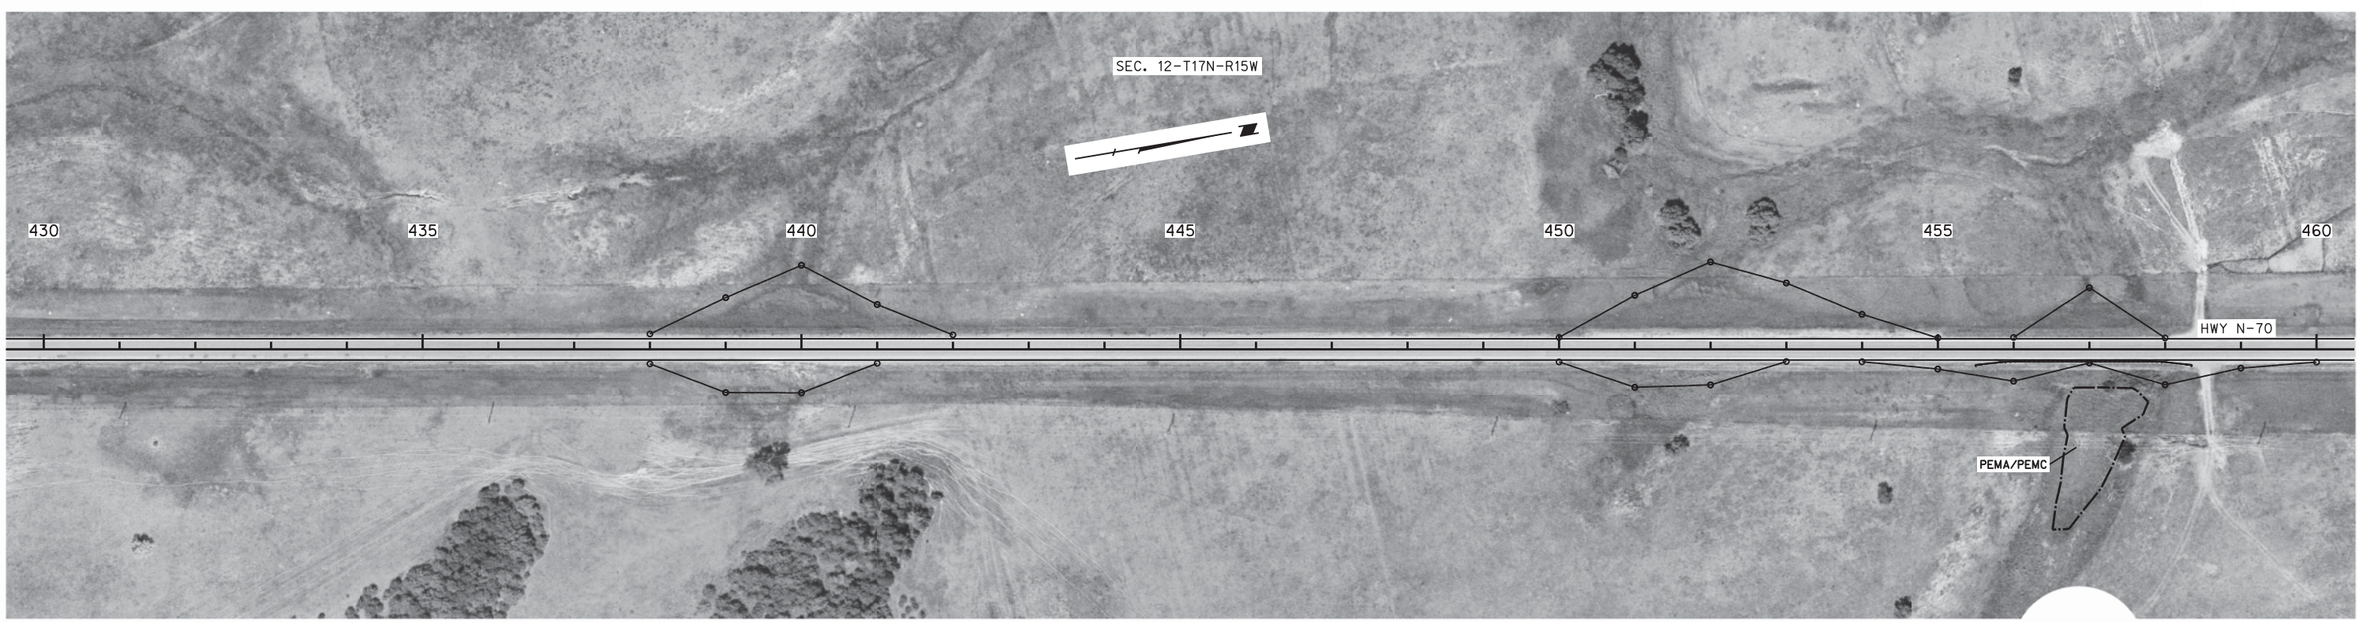

LEGEND

- LIMITS OF CONSTRUCTION
- WETLANDS - DO NOT DISTURB
- IMPACTED WETLANDS
- TEMPORARY IMPACTED WETLANDS

DATE:
FLIGHT:
SCALE:

F:\Projects\014-2397_TRNS\DGN\Sheets\04_Wetlands-Aerials\425750ca03.dgn
mpeters
3/1/2016
1:200

OLSSON ASSOCIATES

PROJECT NO.	SHEET NO.
70-4(109)	2-W4

C.N. 42575

PRELIMINARY PLAN

NOT FINAL - SUBJECT TO CHANGE

ROADWAY DESIGN DIVISION

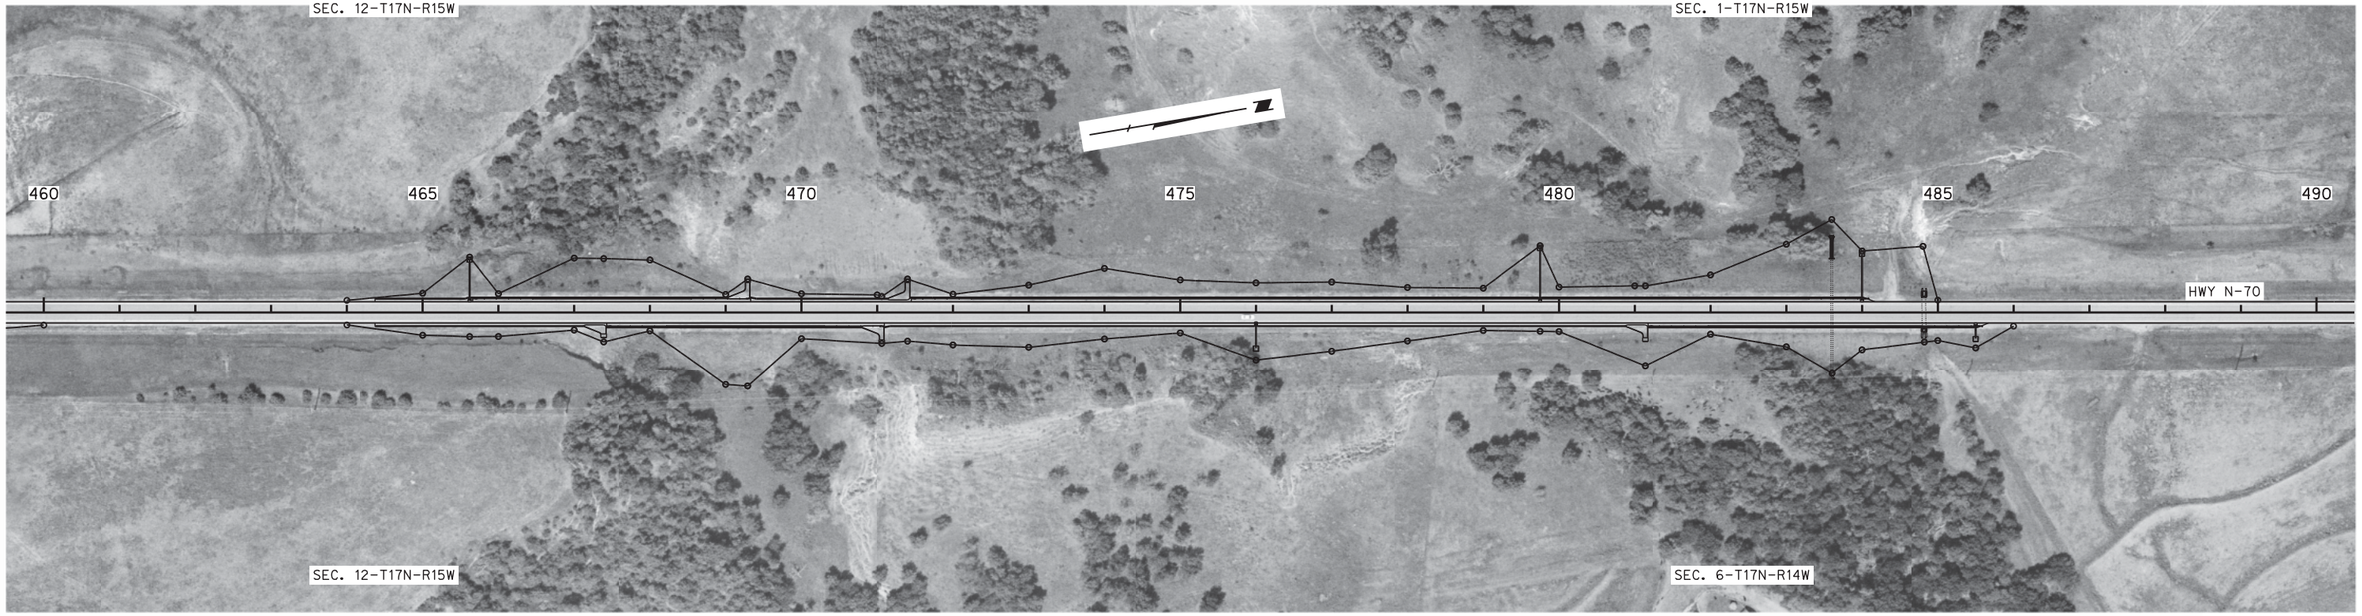

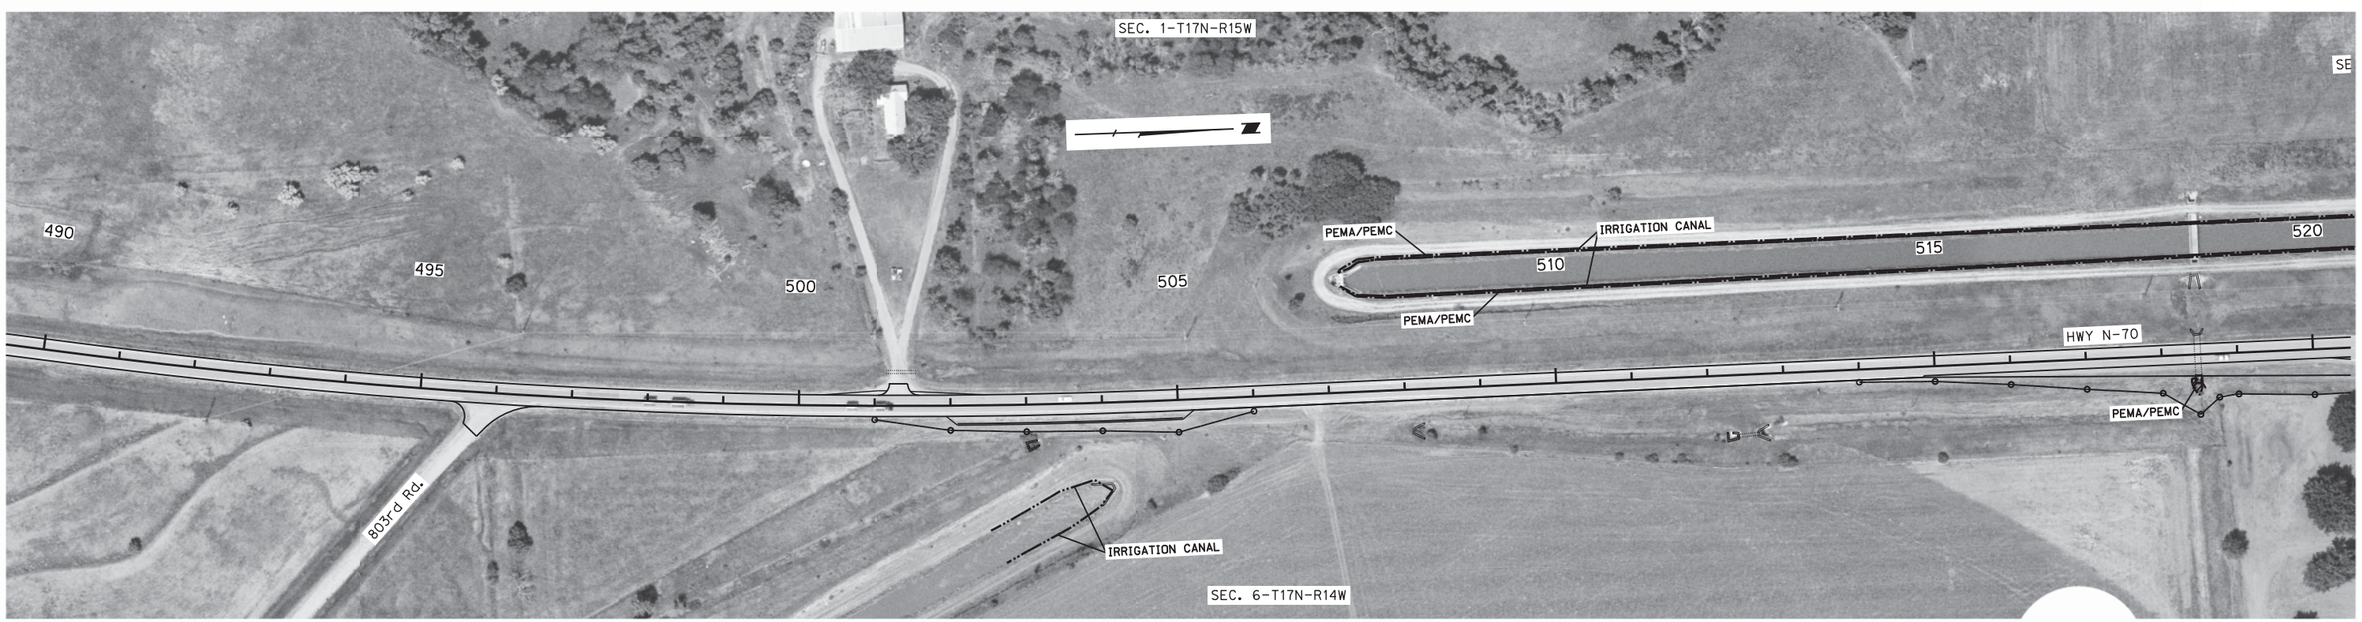

LEGEND

- LIMITS OF CONSTRUCTION
- WETLANDS - DO NOT DISTURB
- IMPACTED WETLANDS
- TEMPORARY IMPACTED WETLANDS

DATE:
FLIGHT:
SCALE:

F:\Projects\014-2397_TRNS\DGN\Sheets\04_Wetlands-Aerials\425750ca04.dgn
mpeters
3/1/2016
1:200

OLSSON ASSOCIATES

PROJECT NO.	SHEET NO.
70-4(109)	2-W5

C.N. 42575

PRELIMINARY PLAN

NOT FINAL - SUBJECT TO CHANGE

ROADWAY DESIGN DIVISION

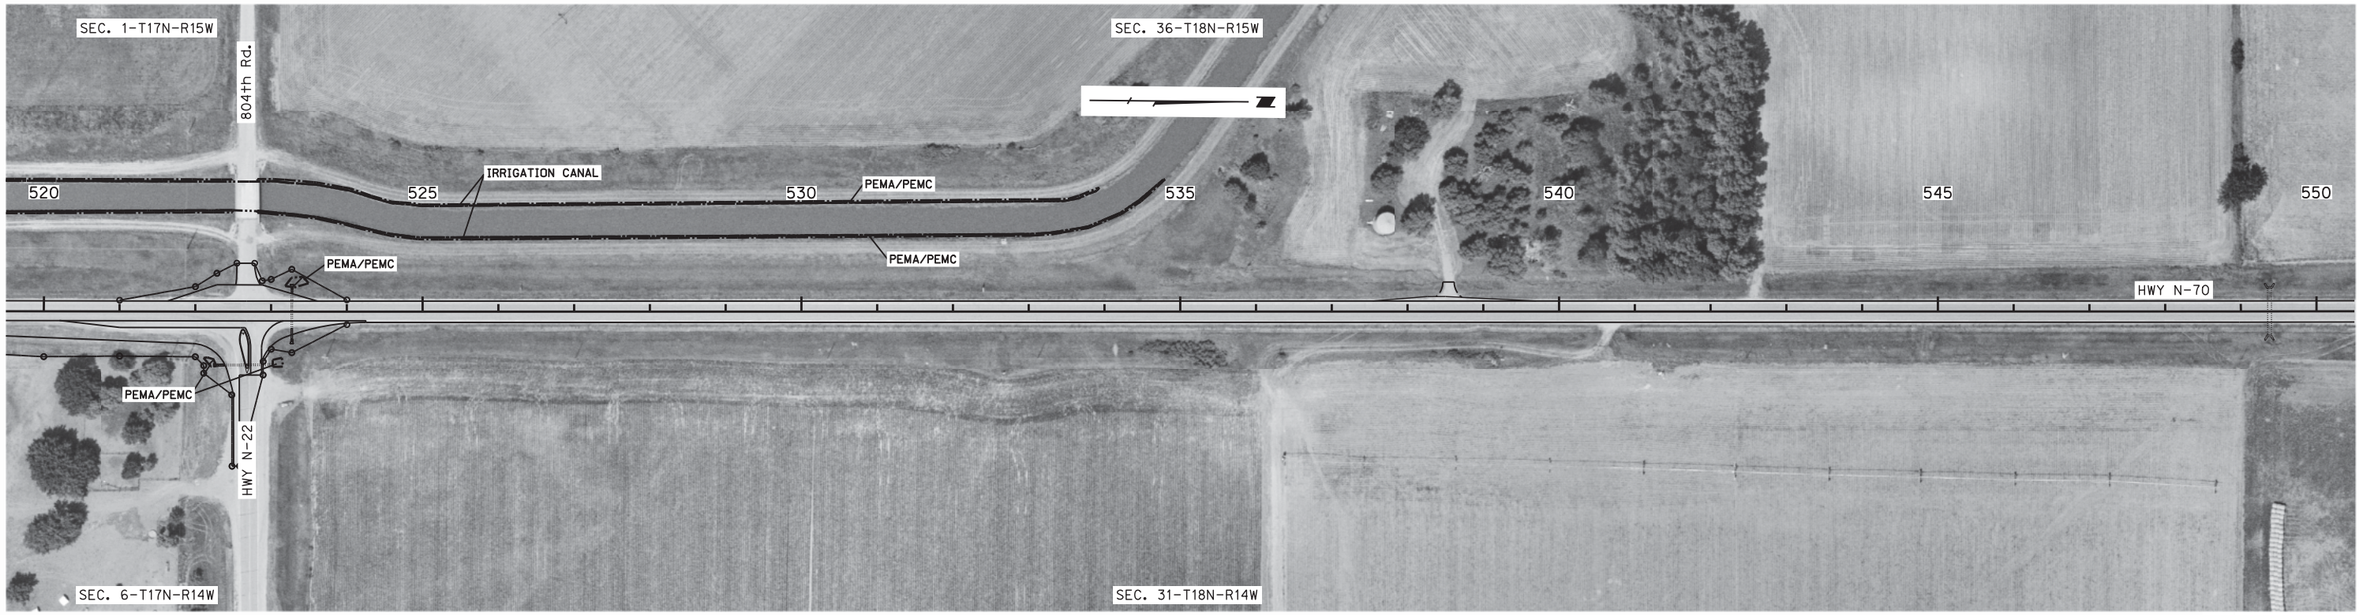

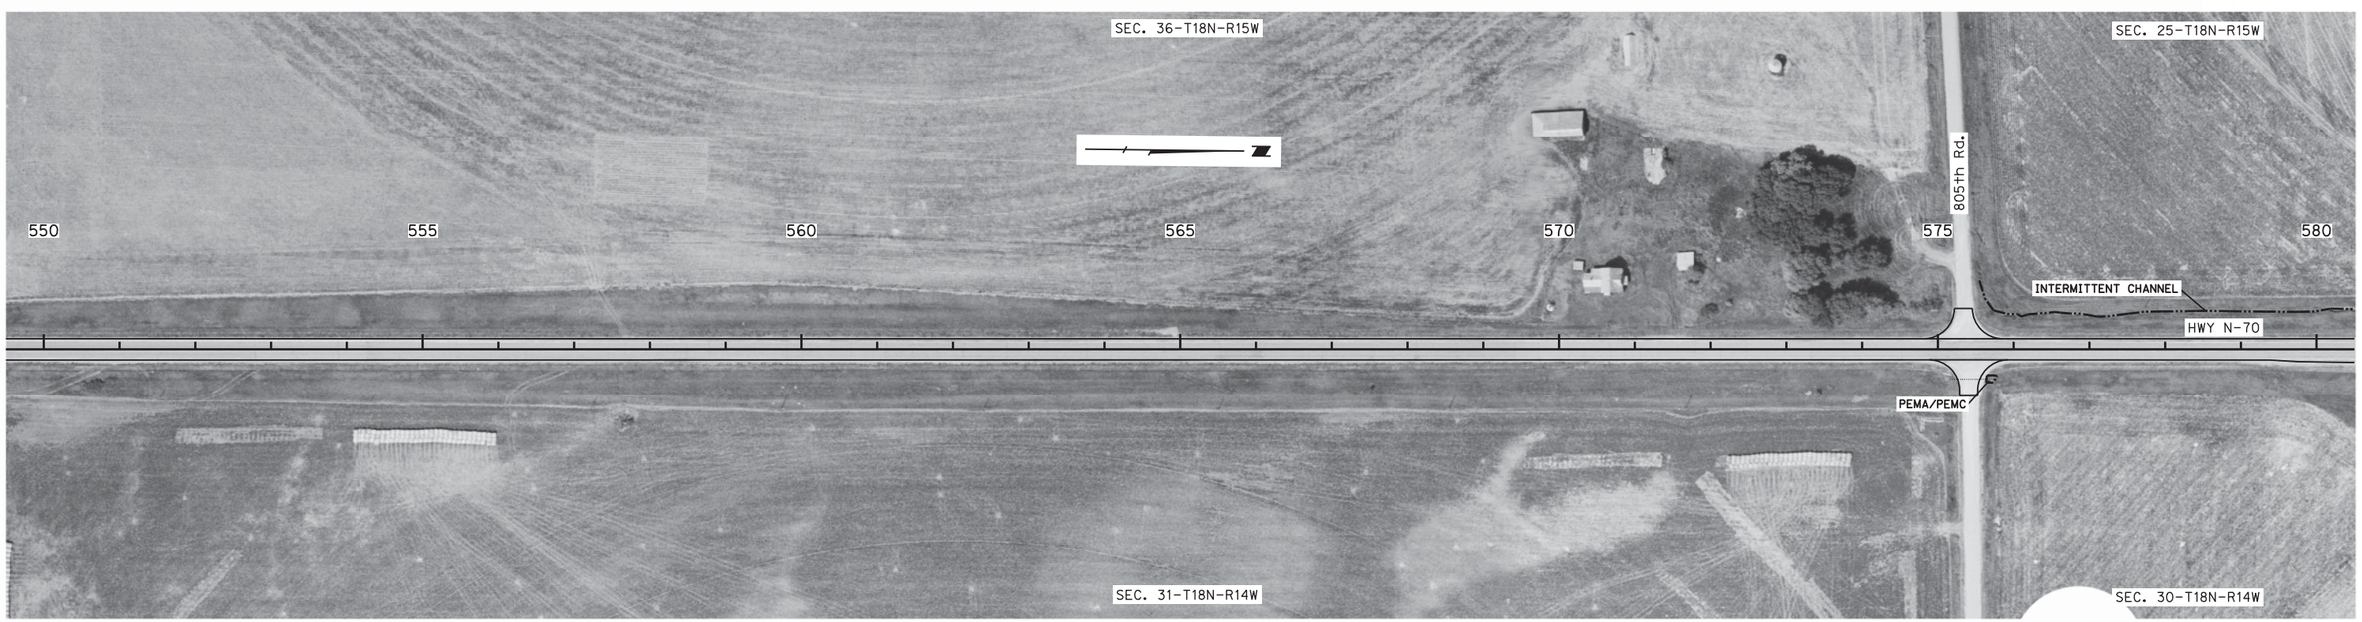

LEGEND

- LIMITS OF CONSTRUCTION
- WETLANDS - DO NOT DISTURB
- IMPACTED WETLANDS
- TEMPORARY IMPACTED WETLANDS

DATE:
FLIGHT:
SCALE:

F:\Projects\014-2397_TRNS\DGN\Sheets\04_Wetlands-Aerials\425750ca05.dgn
mpeters
3/1/2016
1:200

OLSSON ASSOCIATES	PROJECT NO.	SHEET NO.
	70-4(109)	2-W6

C.N. 42575

PRELIMINARY PLAN

NOT FINAL - SUBJECT TO CHANGE

ROADWAY DESIGN DIVISION

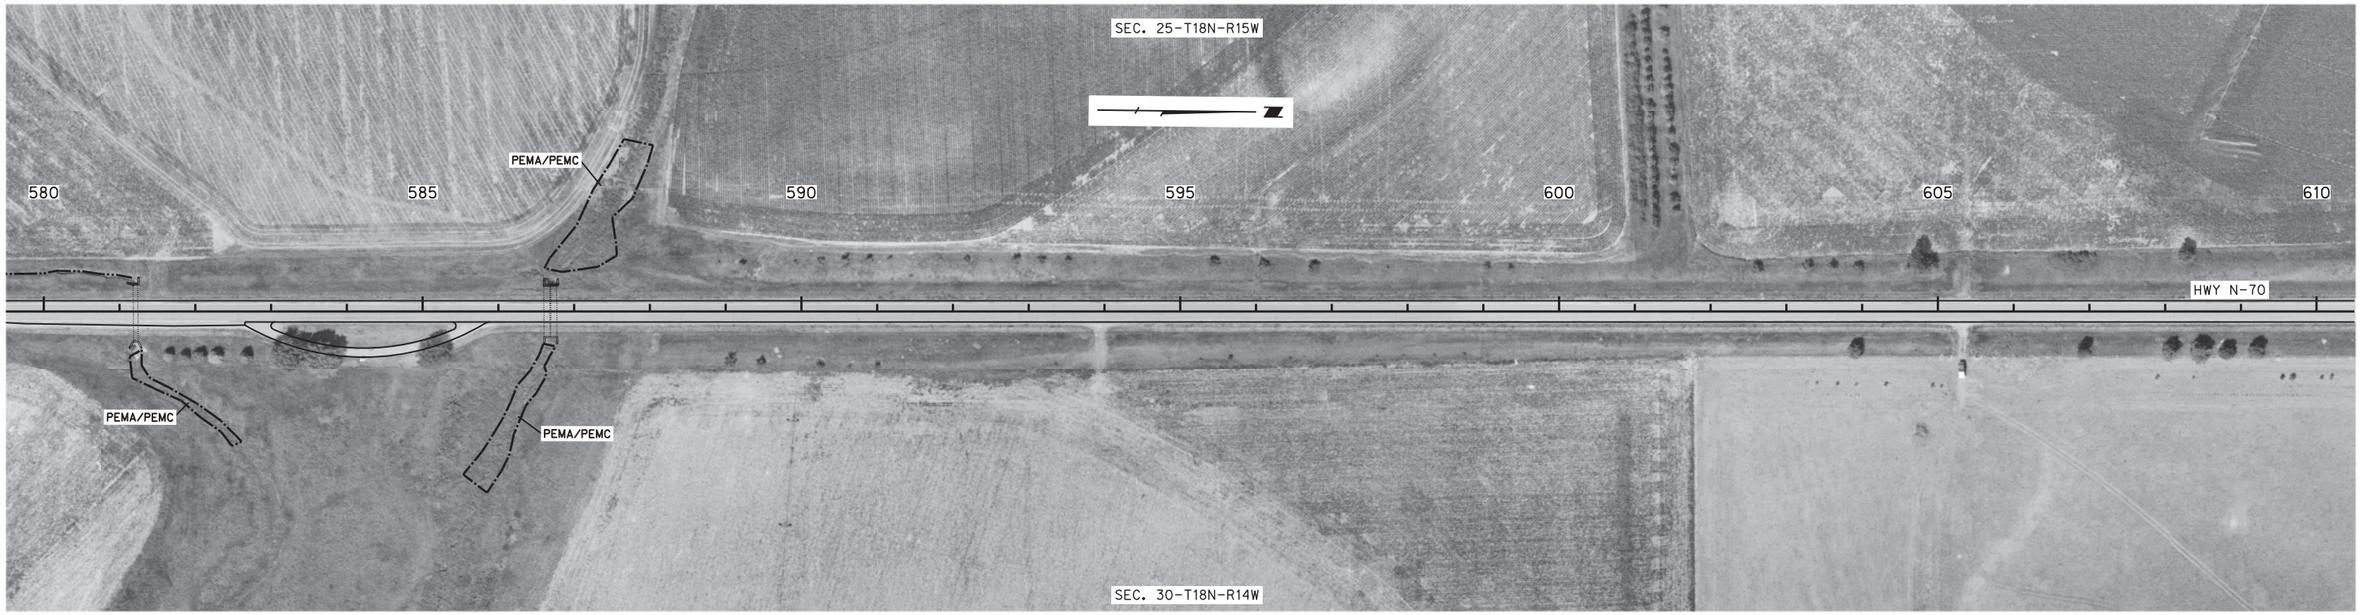

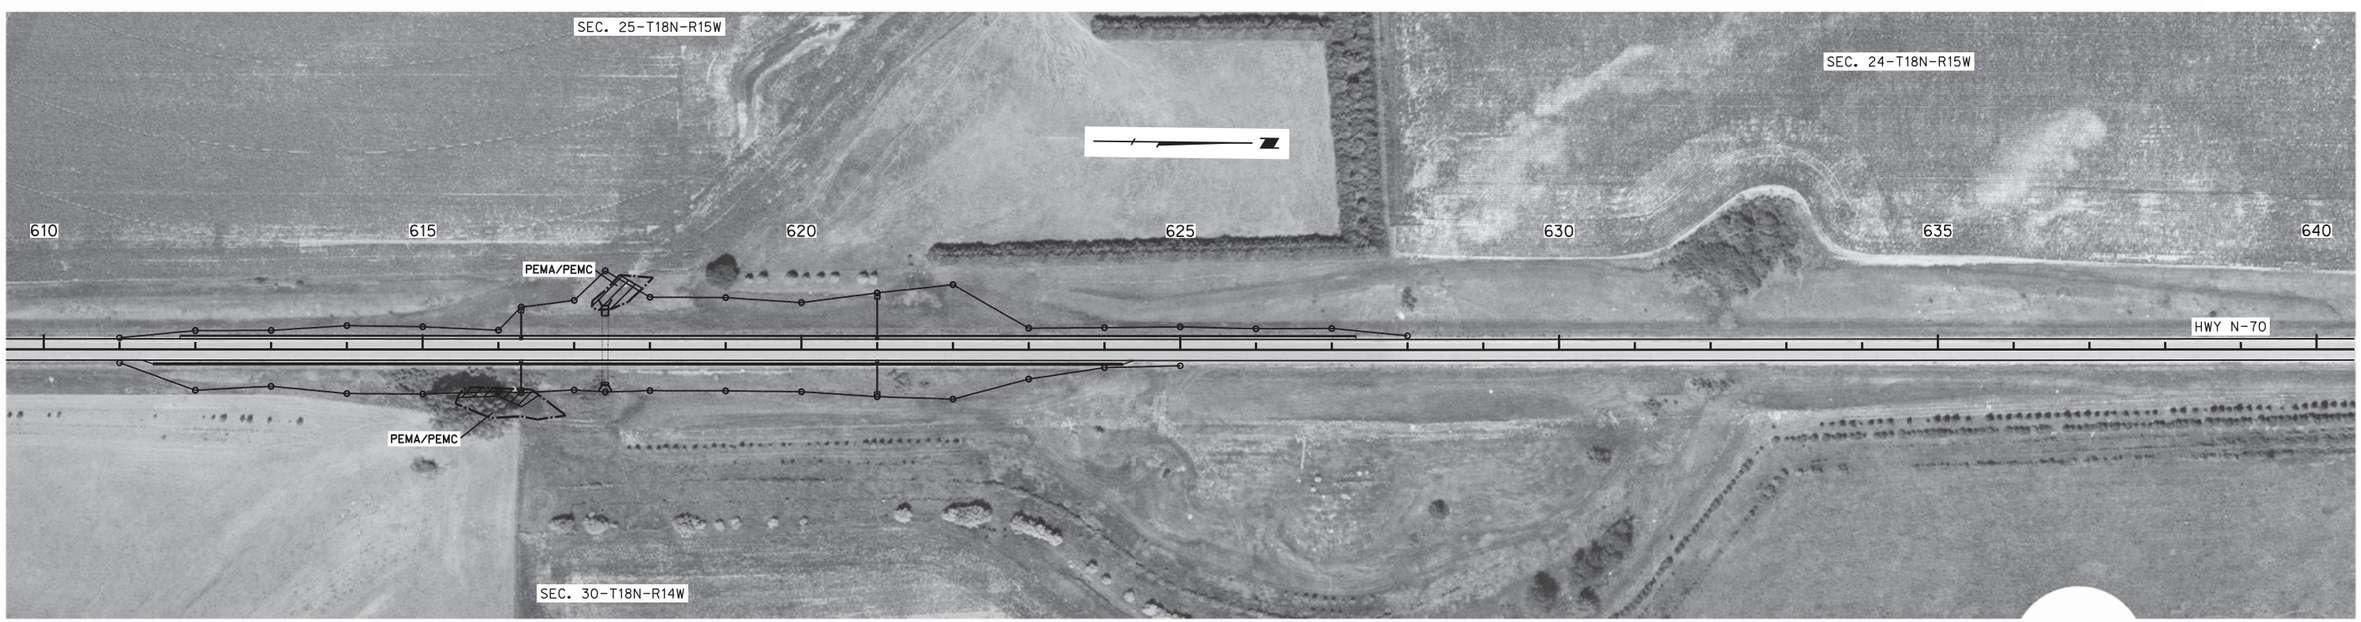

LEGEND

- LIMITS OF CONSTRUCTION
- WETLANDS - DO NOT DISTURB
- IMPACTED WETLANDS
- TEMPORARY IMPACTED WETLANDS

DATE:
FLIGHT:
SCALE:

F:\Projects\014-2397_TRNS\DGN\Sheets\04_Wetlands-Aerials\425750ca06.dgn
mpeters
3/1/2016
1:200

OLSSON ASSOCIATES

PROJECT NO.	SHEET NO.
70-4(109)	2-W7

C.N. 42575

PRELIMINARY PLAN

NOT FINAL - SUBJECT TO CHANGE

ROADWAY DESIGN DIVISION

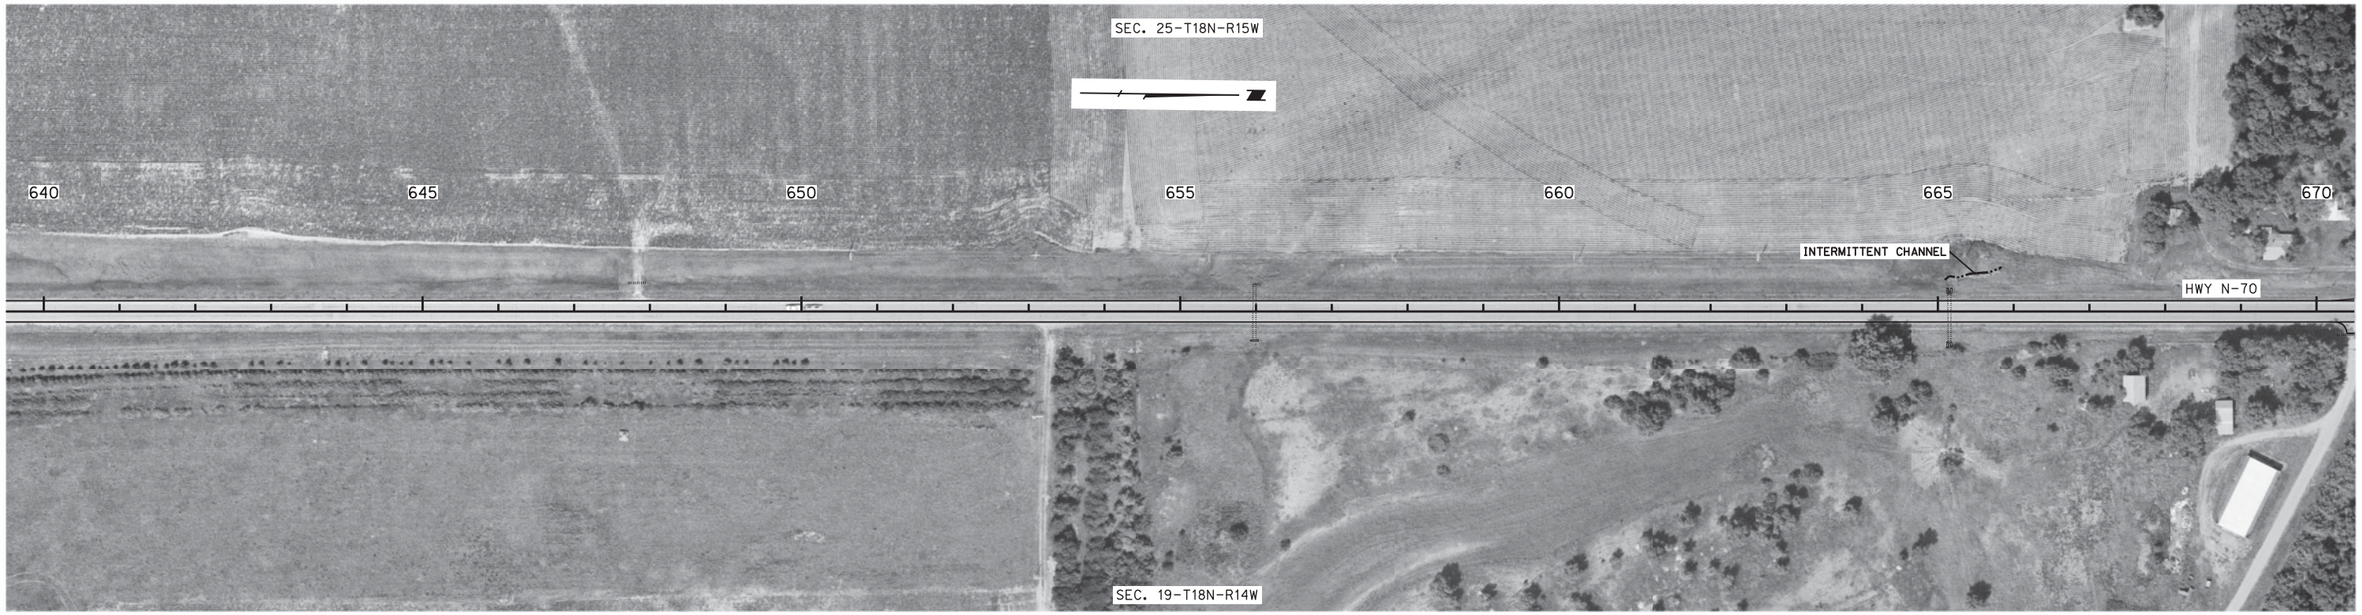

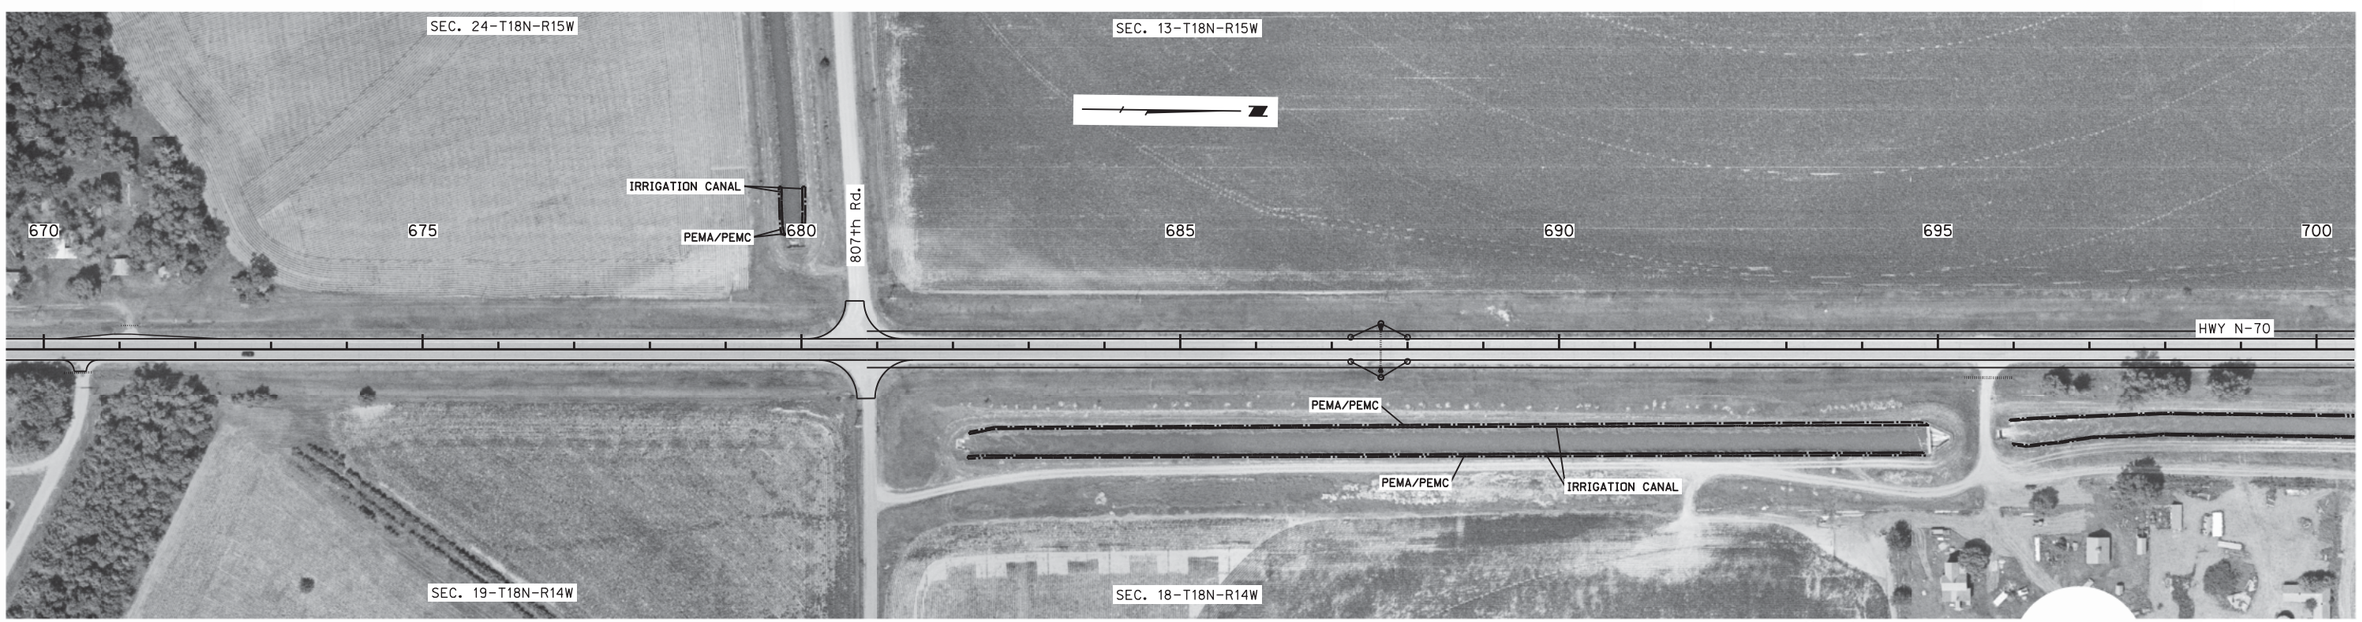

LEGEND

- LIMITS OF CONSTRUCTION
- WETLANDS - DO NOT DISTURB
- IMPACTED WETLANDS
- TEMPORARY IMPACTED WETLANDS

DATE:
FLIGHT:
SCALE:

F:\Projects\014-2397_TRNS\DGN\Sheets\04_Wetlands-Aerials\425750ca07.dgn
mpeters
3/1/2016
1:200

OLSSON ASSOCIATES

PROJECT NO.	SHEET NO.
70-4(109)	2-W8

C.N. 42575

PRELIMINARY PLAN

NOT FINAL - SUBJECT TO CHANGE

ROADWAY DESIGN DIVISION

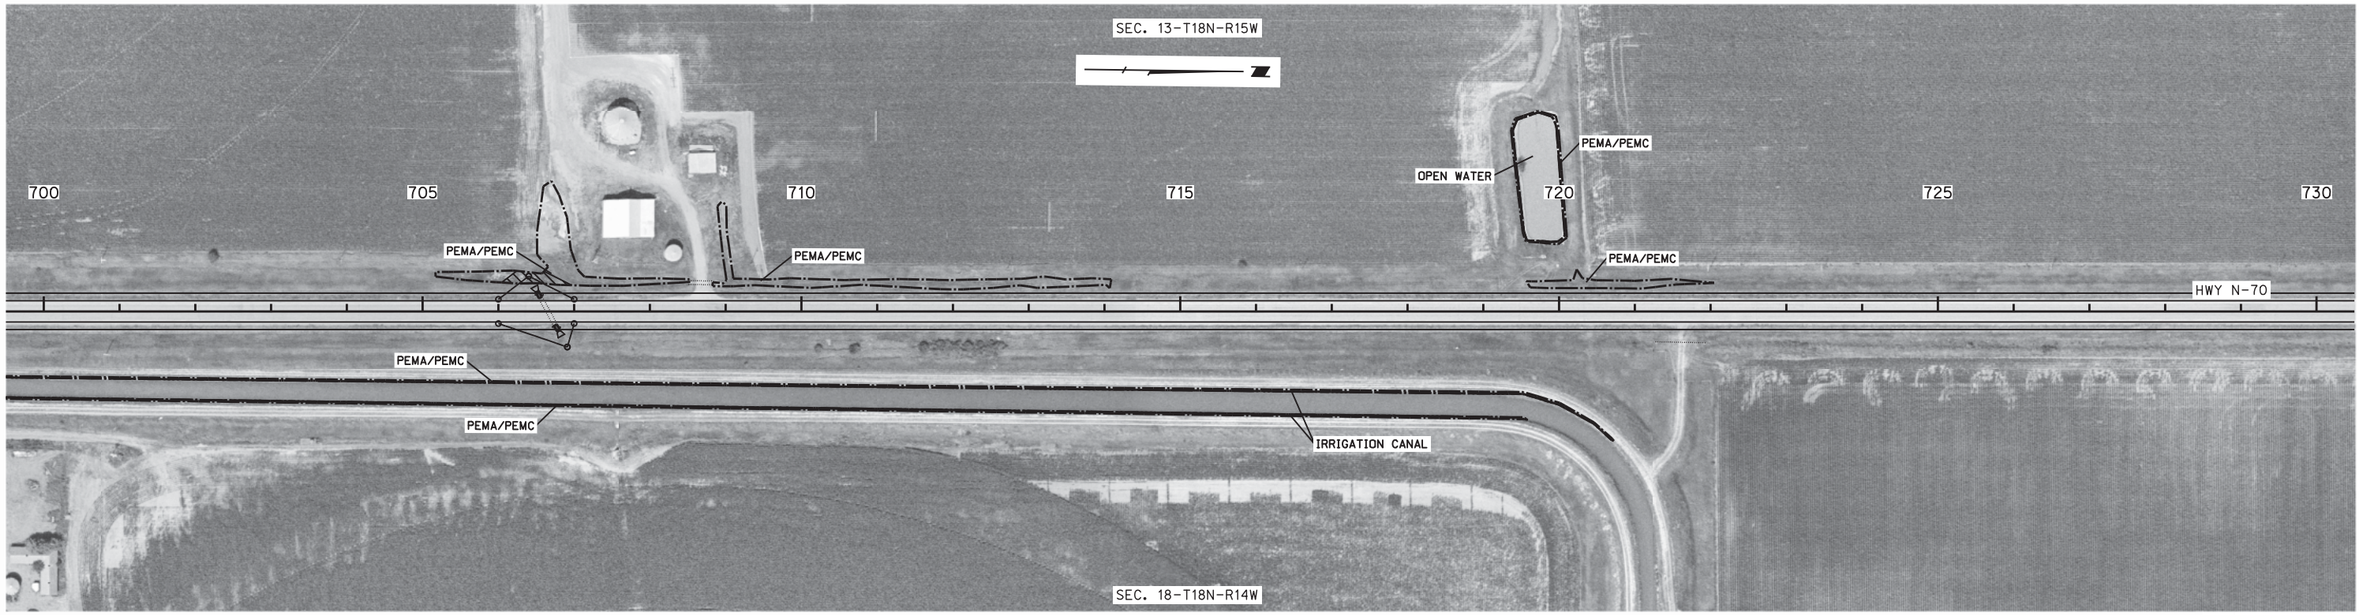

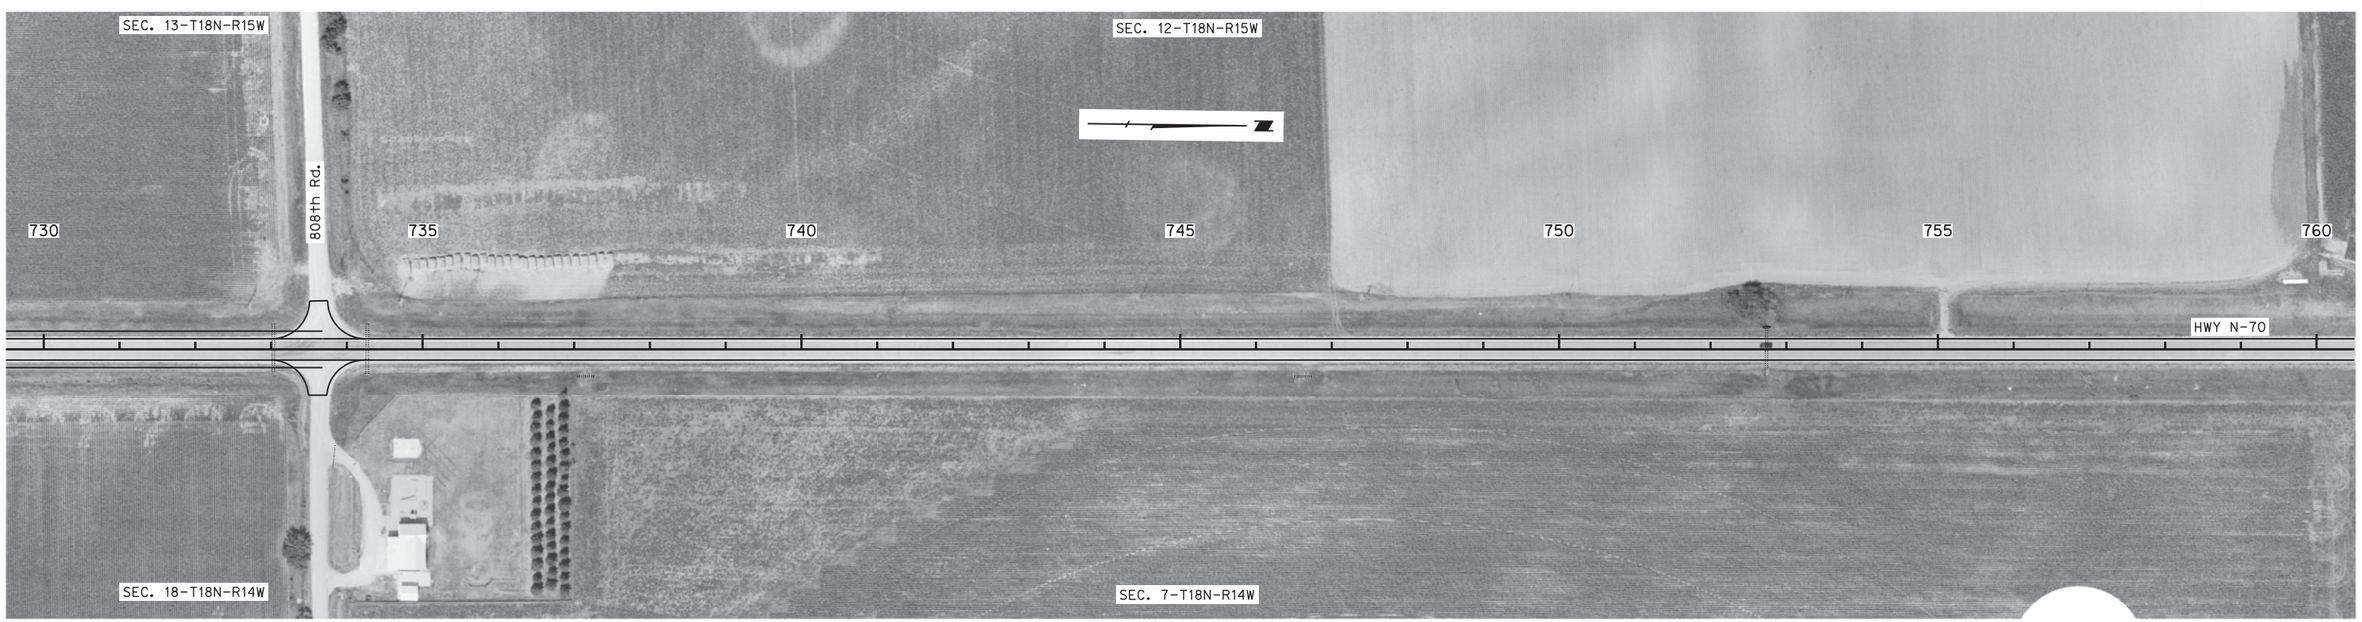

LEGEND

- LIMITS OF CONSTRUCTION
- WETLANDS - DO NOT DISTURB
- IMPACTED WETLANDS
- TEMPORARY IMPACTED WETLANDS

DATE:
FLIGHT:
SCALE:

F:\Projects\014-2397_TRNS\DGN\Sheets\04_Wetlands-Aerials\425750ca08.dgn
mpeters
3/1/2016
1:200

OLSSON ASSOCIATES

PROJECT NO.	SHEET NO.
70-4(109)	2-W9

C.N. 42575

PRELIMINARY PLAN

NOT FINAL - SUBJECT TO CHANGE

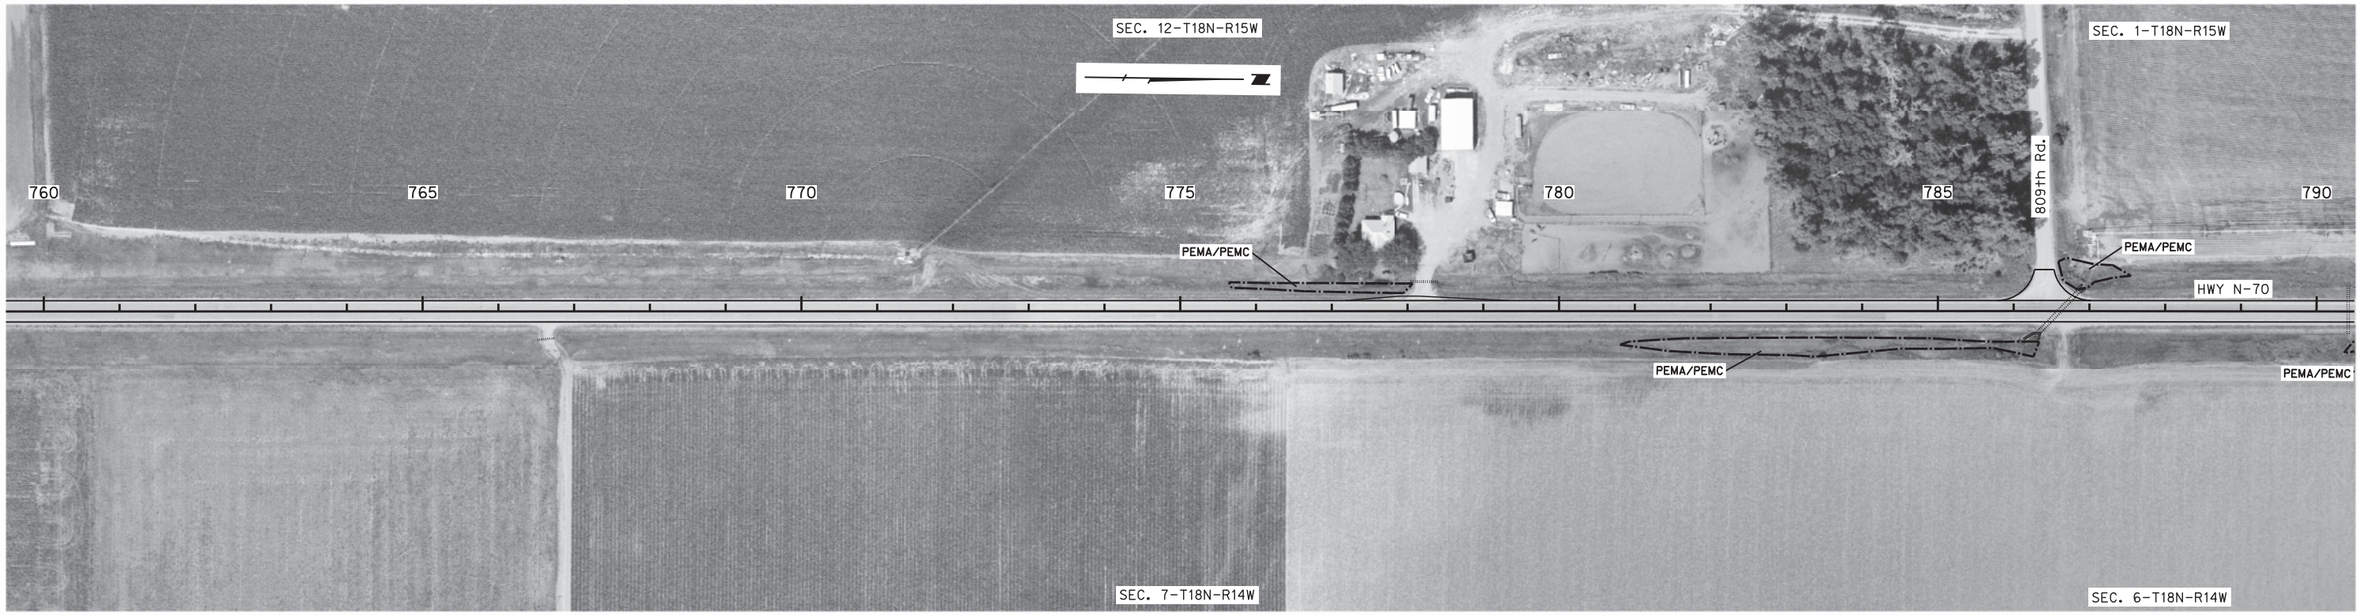

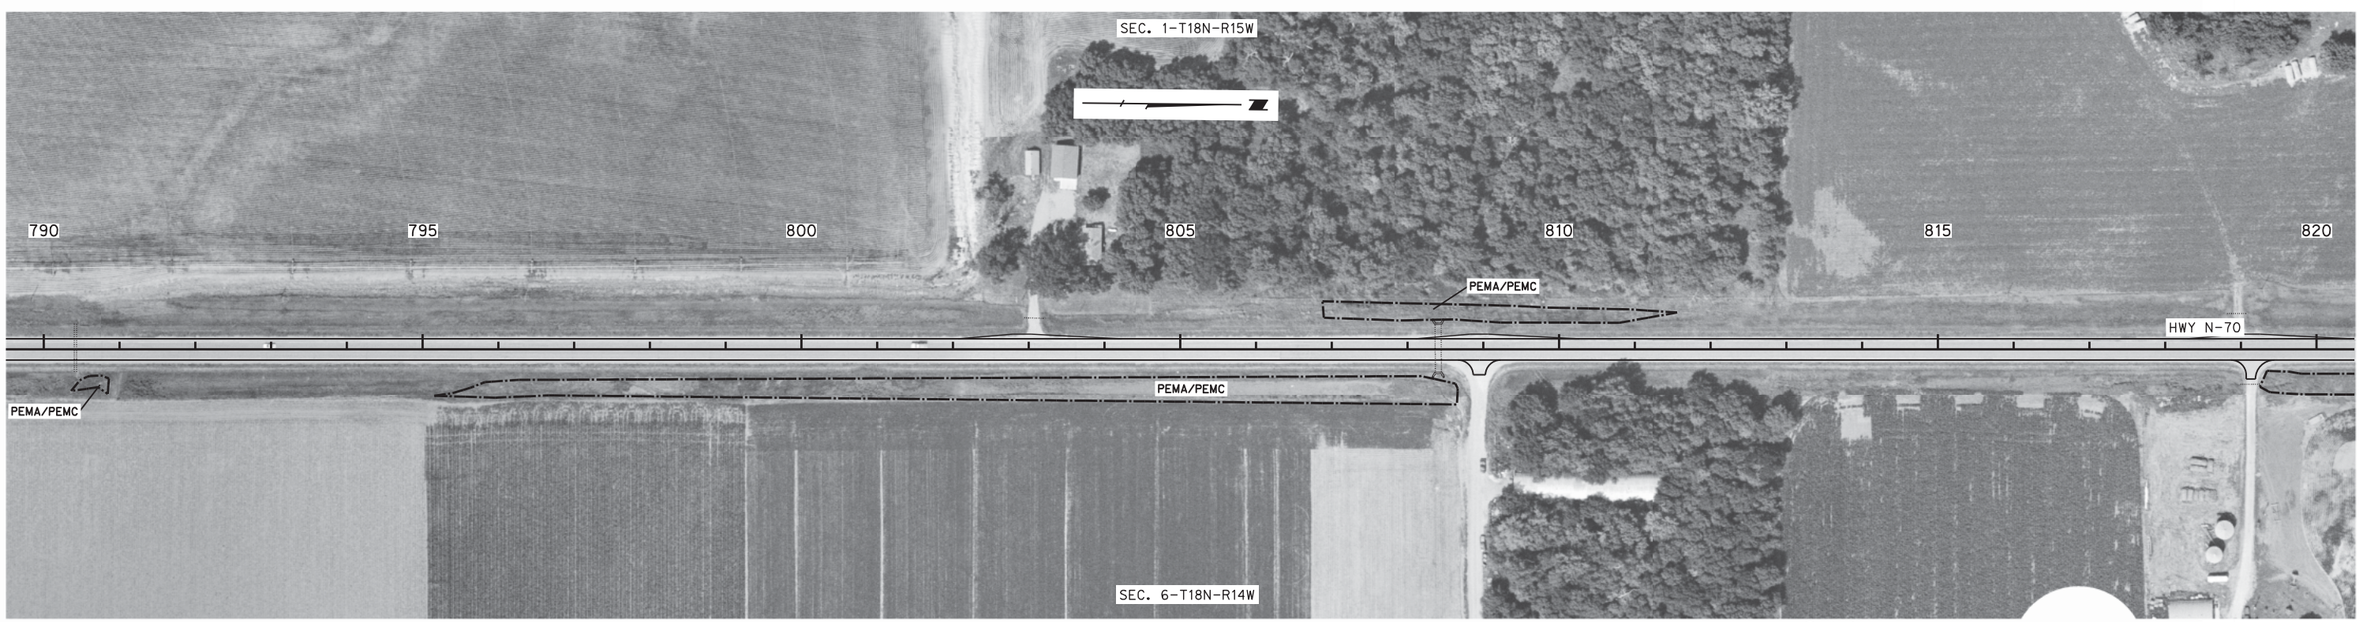

LEGEND

- LIMITS OF CONSTRUCTION
- WETLANDS - DO NOT DISTURB
- IMPACTED WETLANDS
- TEMPORARY IMPACTED WETLANDS

DATE:
FLIGHT:
SCALE:

ROADWAY DESIGN DIVISION

F:\Projects\014-2397_TRNS\DGN\Sheets\04_Wetlands-Aerials\425750ca09.dgn
mpeters
3/1/2016
1:200

OLSSON ASSOCIATES

PROJECT NO.	SHEET NO.
70-4(109)	2-W10

C.N. 42575

PRELIMINARY PLAN

NOT FINAL - SUBJECT TO CHANGE

ROADWAY DESIGN DIVISION

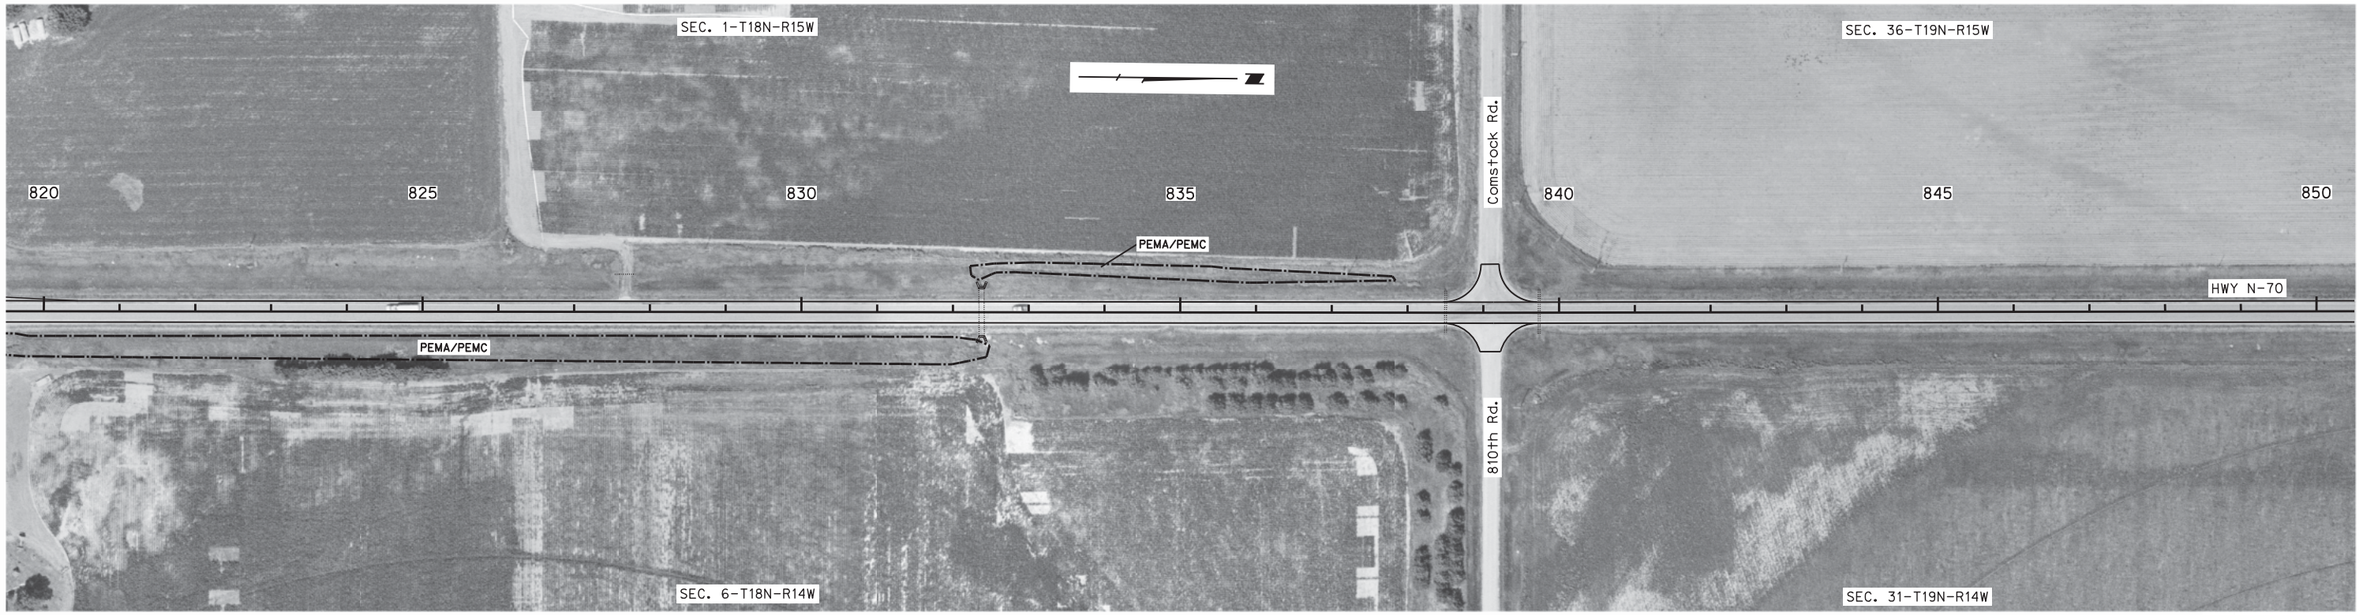

LEGEND

- LIMITS OF CONSTRUCTION
- WETLANDS - DO NOT DISTURB
- IMPACTED WETLANDS
- TEMPORARY IMPACTED WETLANDS

DATE:
FLIGHT:
SCALE:

F:\Projects\014-2397_TRNS\DGN\Sheets\04_Wetlands-Aerials\425750ca10.dgn
mpeters
3/1/2016
1:200

OLSSON ASSOCIATES

PROJECT NO.	SHEET NO.
70-4(109)	2-W11

C.N. 42575

PRELIMINARY PLAN

NOT FINAL - SUBJECT TO CHANGE

ROADWAY DESIGN DIVISION

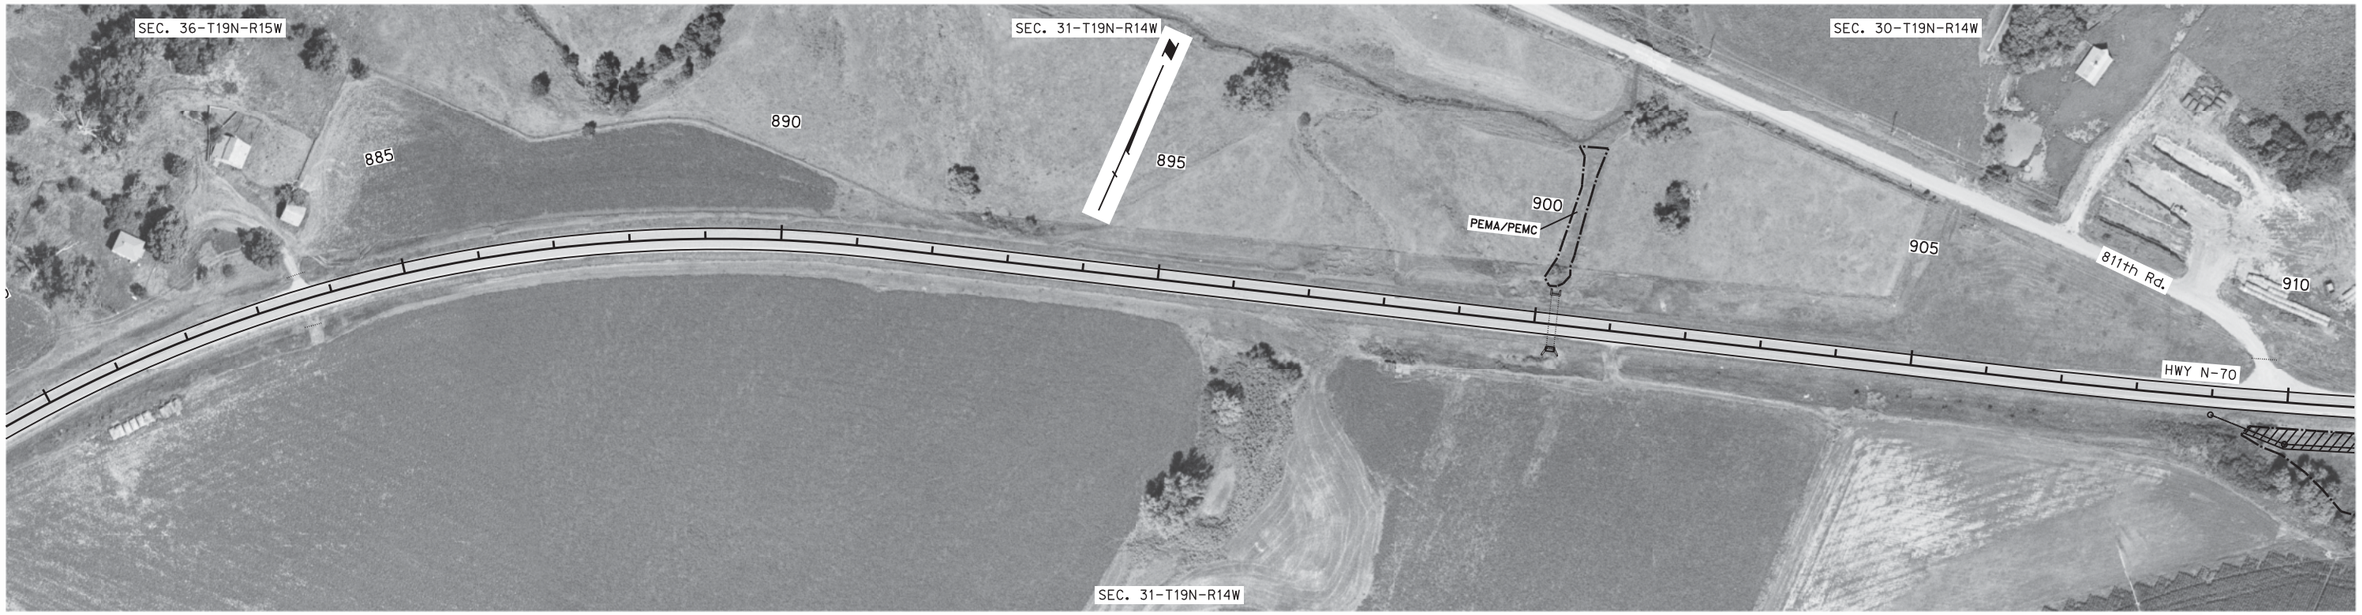

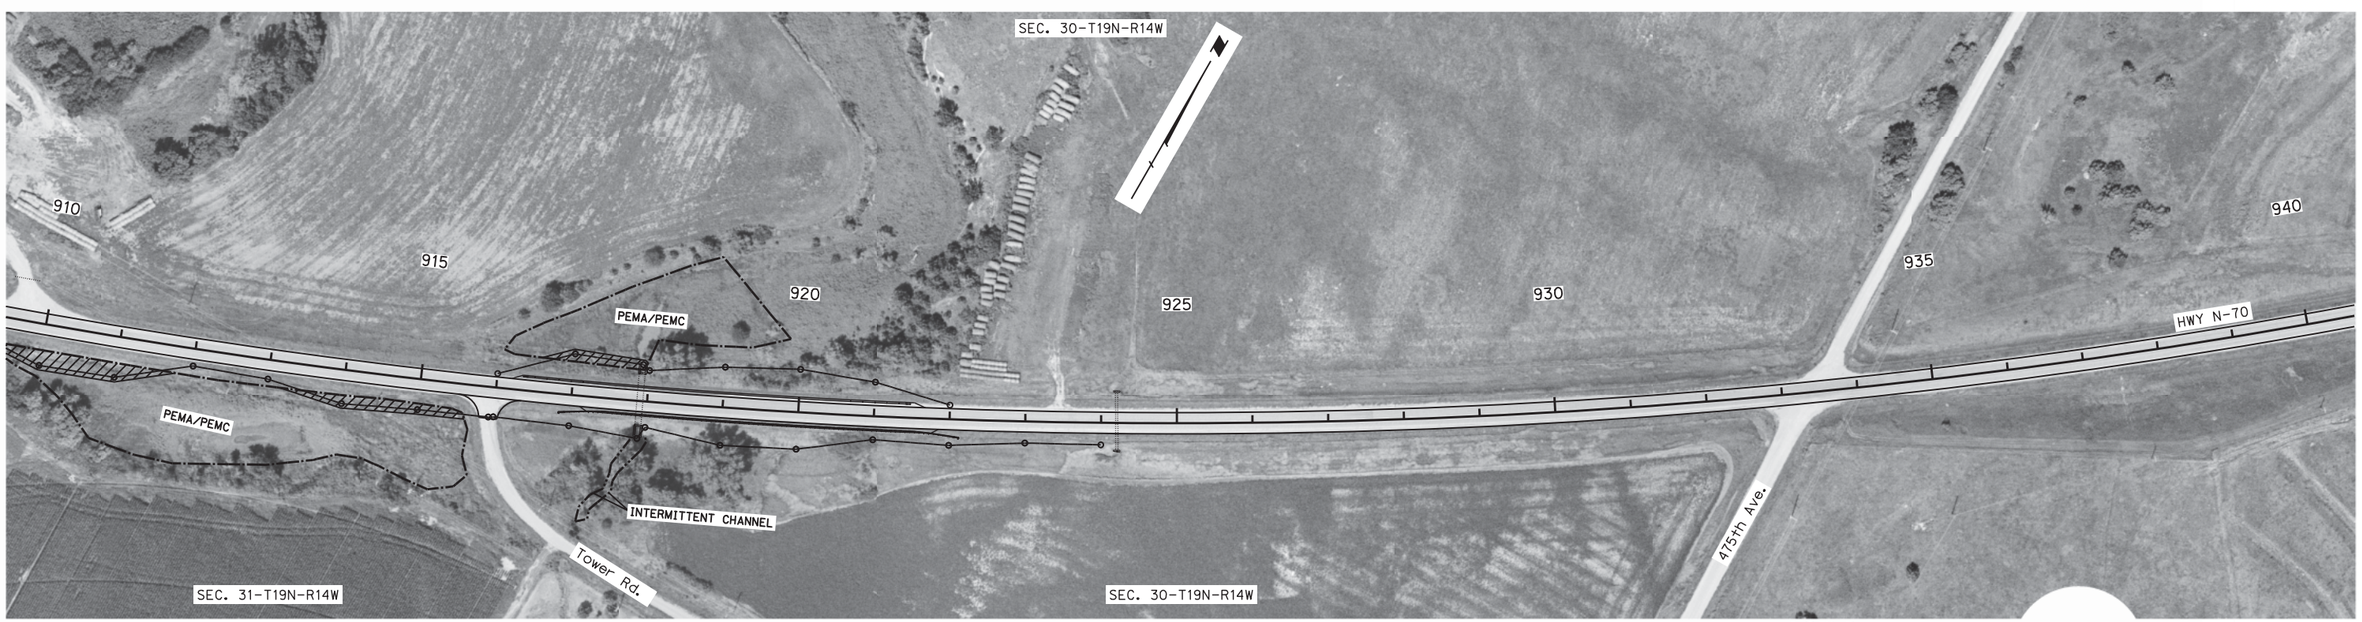

LEGEND

- LIMITS OF CONSTRUCTION
- WETLANDS - DO NOT DISTURB
- IMPACTED WETLANDS
- TEMPORARY IMPACTED WETLANDS

DATE:
FLIGHT:
SCALE:

F:\Projects\014-2397_TRNS\DGN\Sheets\04_Wetlands-Aerials\425750ca11.dgn
mpeters
3/1/2016
1:200

OLSSON ASSOCIATES

PROJECT NO.	SHEET NO.
70-4(109)	2-W12

C.N. 42575

PRELIMINARY PLAN

NOT FINAL - SUBJECT TO CHANGE

ROADWAY DESIGN DIVISION

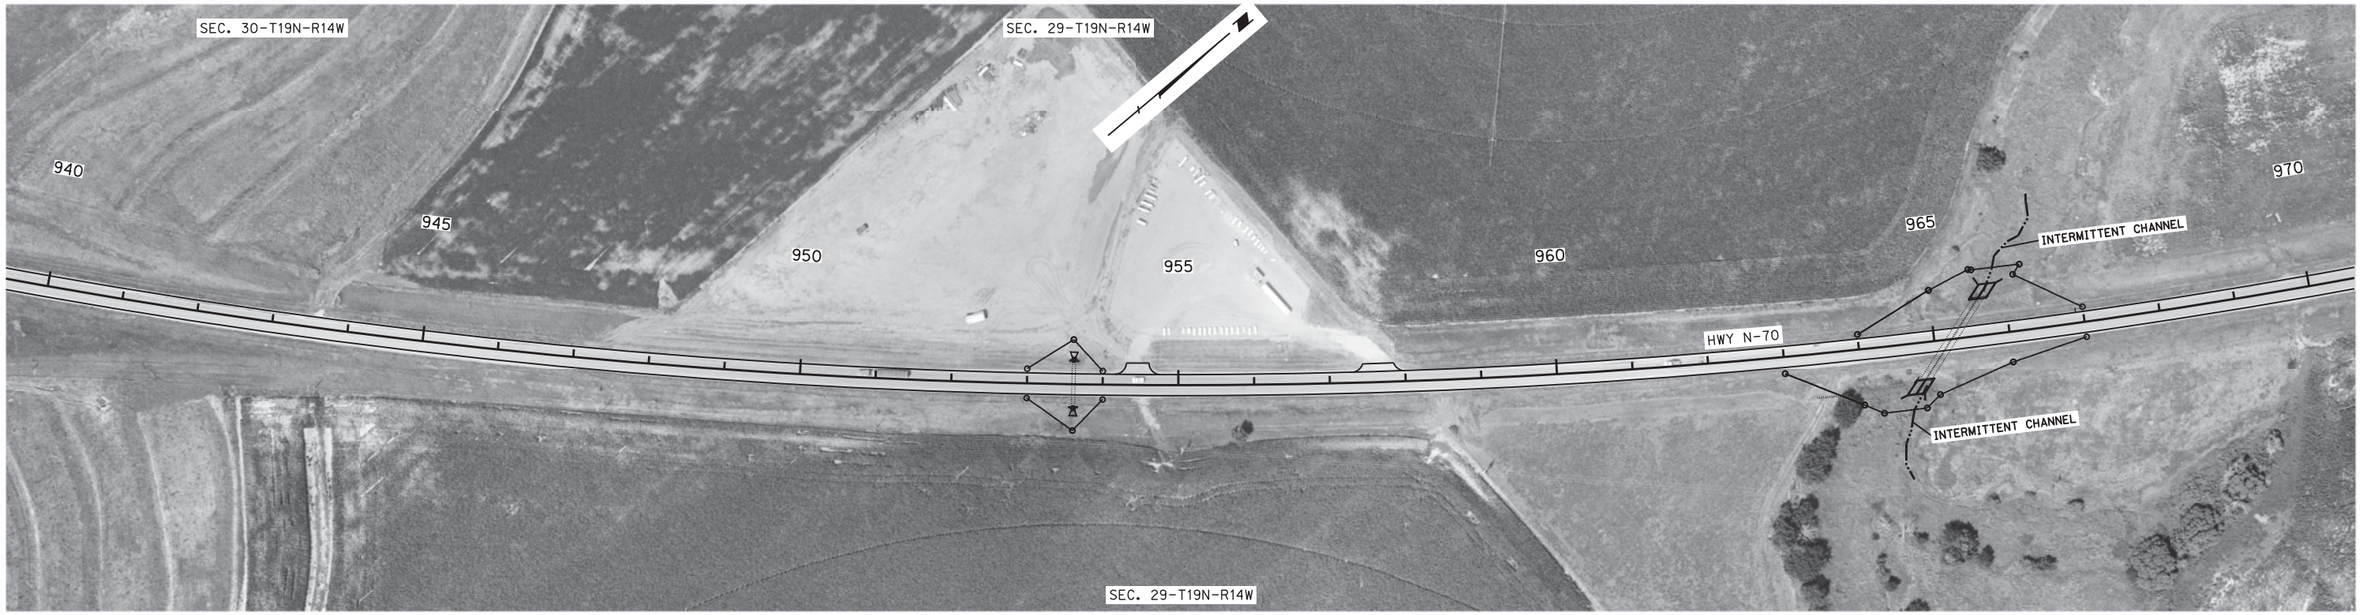

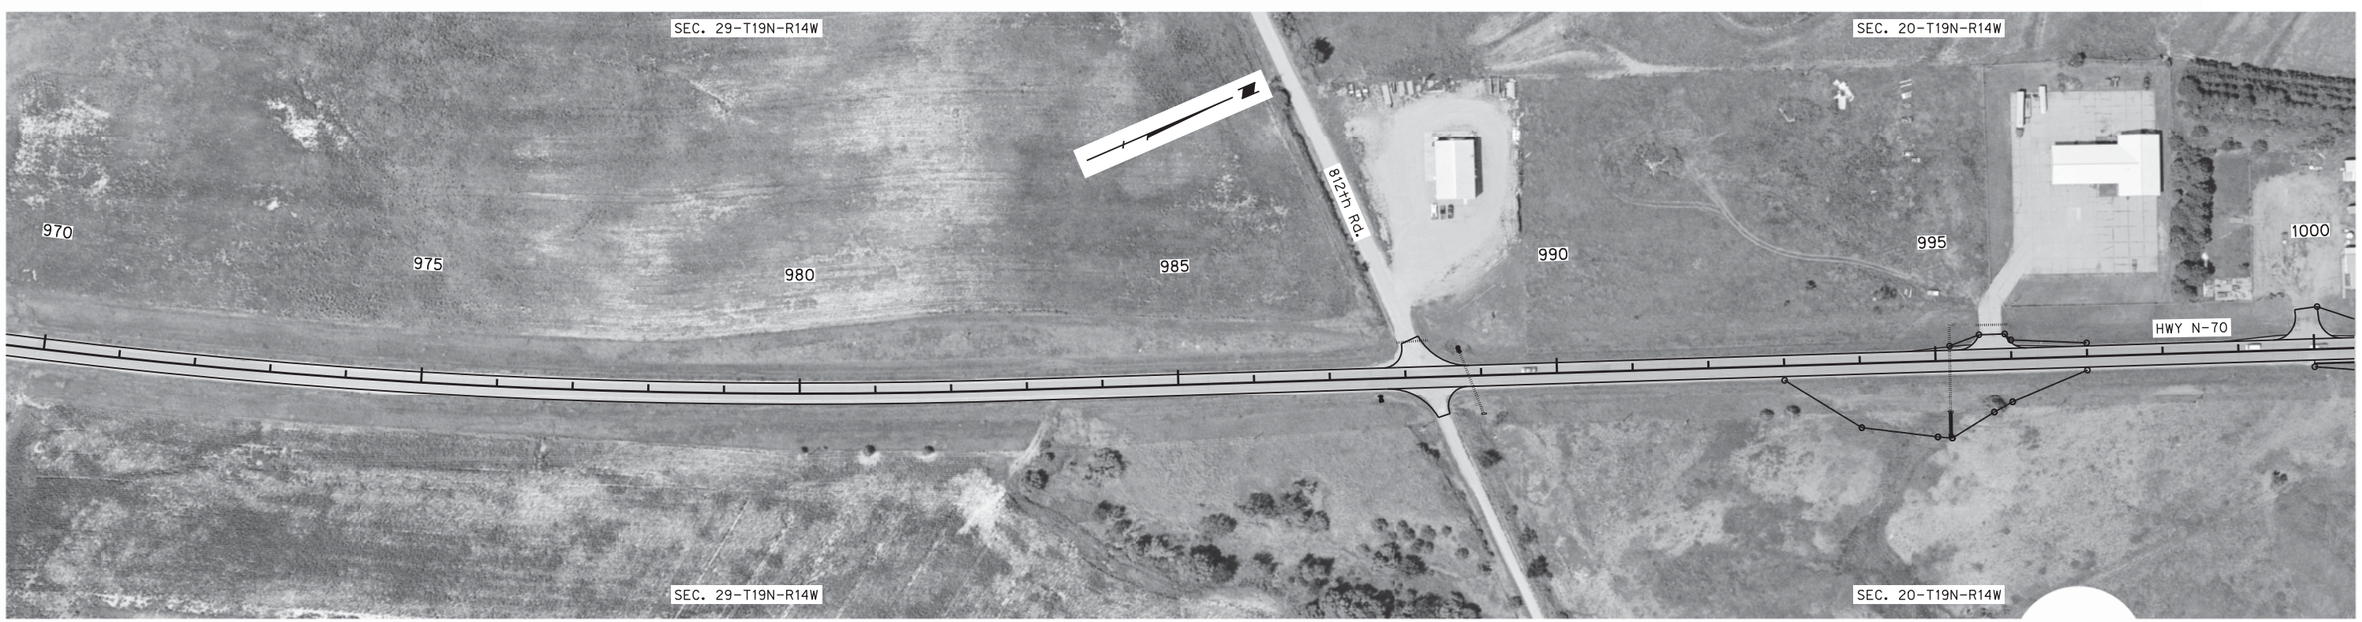

LEGEND

- LIMITS OF CONSTRUCTION
- WETLANDS - DO NOT DISTURB
- IMPACTED WETLANDS
- TEMPORARY IMPACTED WETLANDS

DATE:
FLIGHT:
SCALE:

F:\Projects\014-2397_TRNS\DGN\Sheets\04_Wetlands-Aerials\425750ca12.dgn
mpeters
3/1/2016
1:200

OLSSON ASSOCIATES	PROJECT NO.	SHEET NO.
	70-4(109)	2-W13

C.N. 42575

PRELIMINARY PLAN

NOT FINAL - SUBJECT TO CHANGE

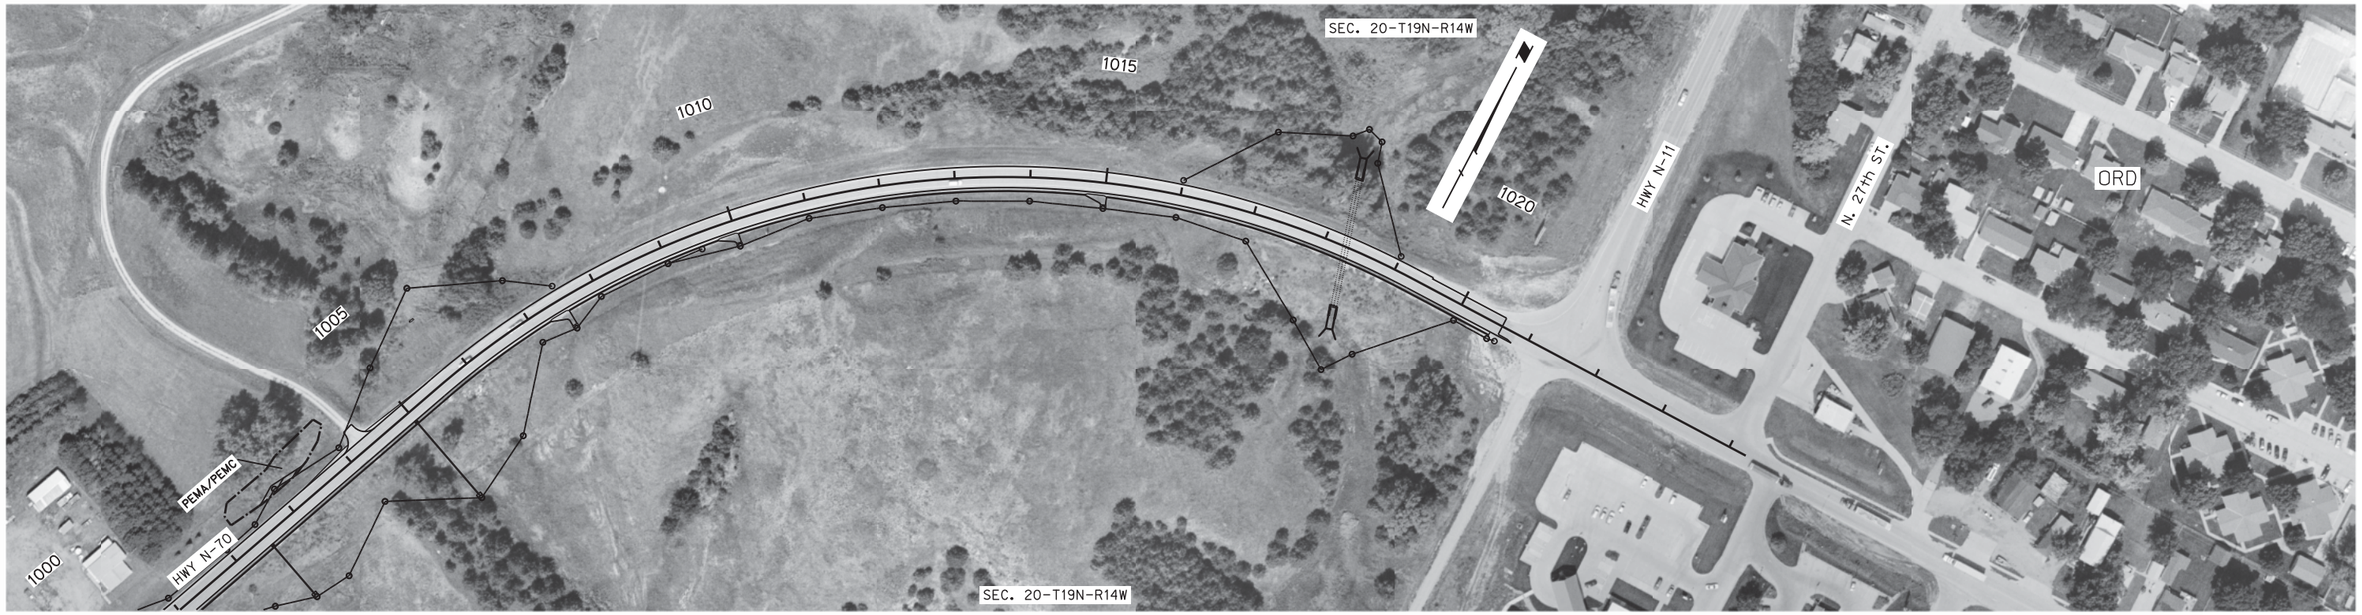

LEGEND

- LIMITS OF CONSTRUCTION
- WETLANDS - DO NOT DISTURB
- IMPACTED WETLANDS
- TEMPORARY IMPACTED WETLANDS

DATE:
FLIGHT:
SCALE:

ROADWAY DESIGN DIVISION

F:\Projects\014-2397_TRNS\DGN\Sheets\04_Wetlands-Aerials\425750ca13.dgn
3/1/2016
mpeters
1:200