# Belden - Laurel

## NH-20-6(105); C.N. 31342

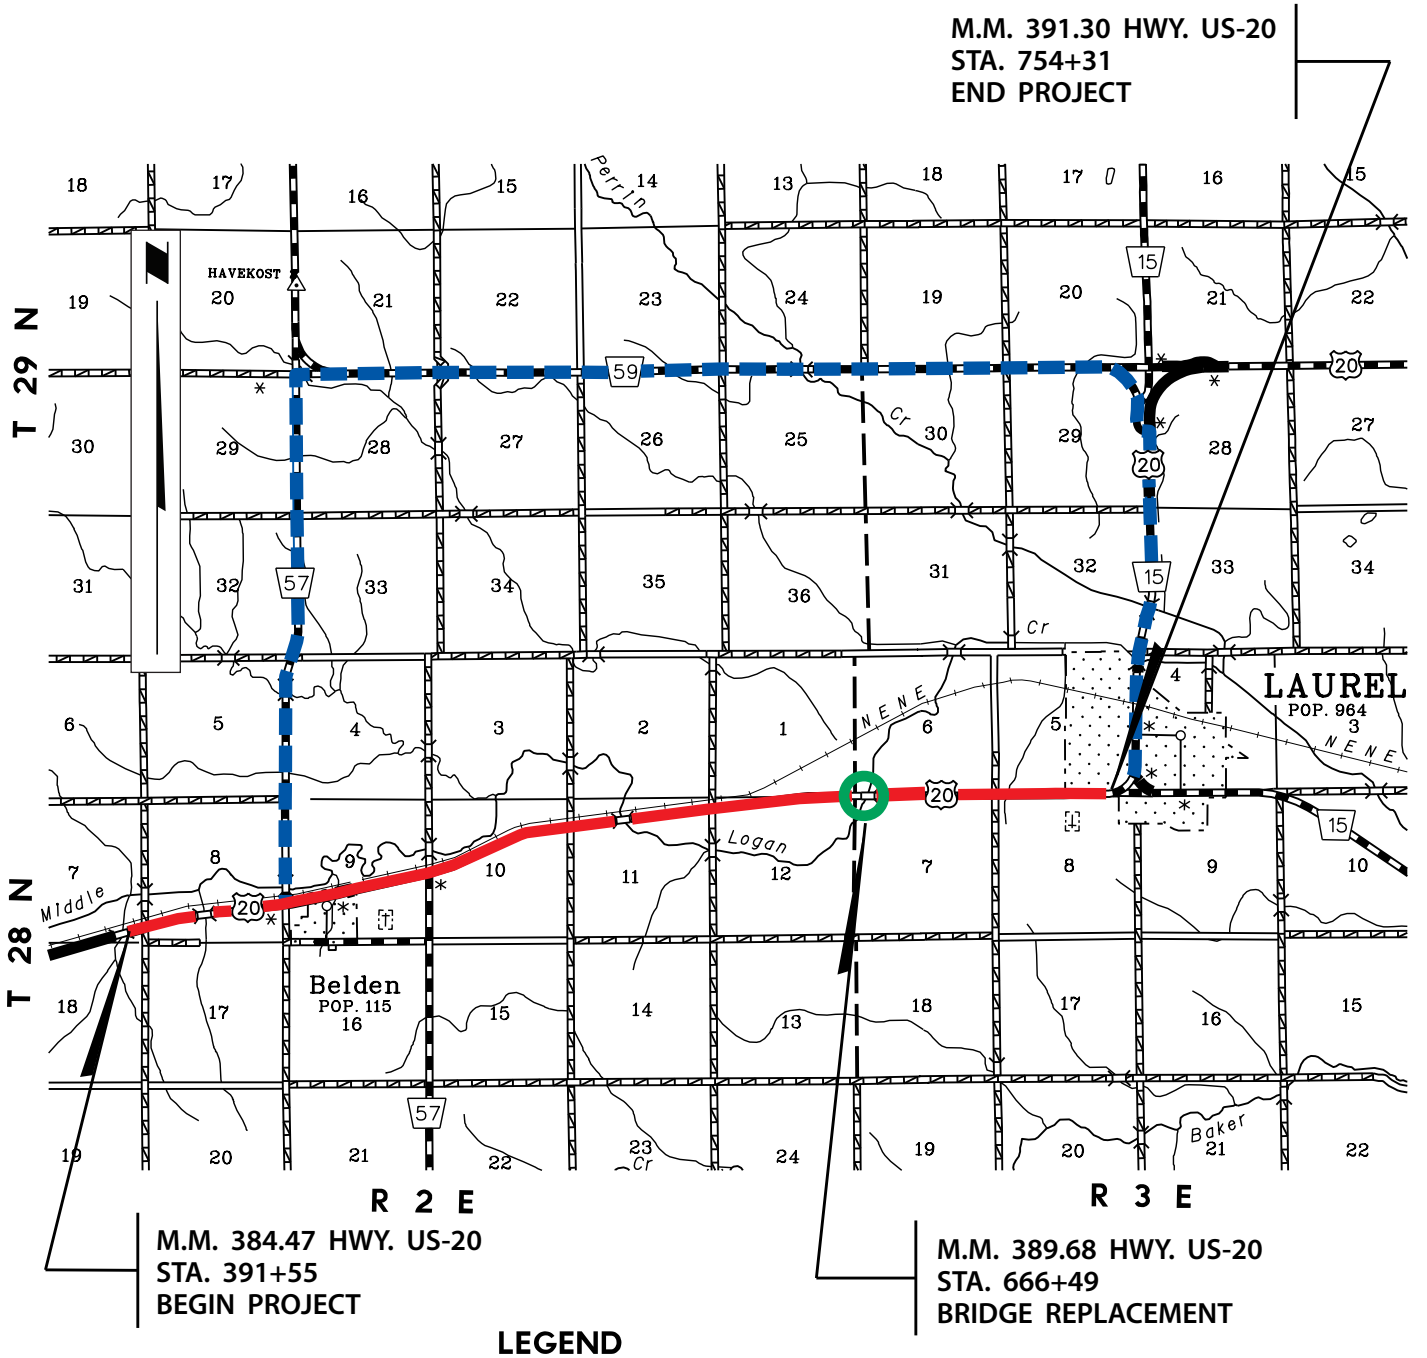


**LEGEND**

- RESURFACING
- DETOUR
- BRIDGE REPLACEMENT

PRELIMINARY PLAN
NOT FINAL - SUBJECT TO CHANGE

U.S. Department of Transportation
Federal Highway Administration

NEBRASKA
Good Life. Great Journey.
DEPARTMENT OF ROADS


*Send comments to:*

**NDOR Public Involvement**
**Sarah Kugler**
P.O. Box 94759; 1500 Hwy. 2
Lincoln, NE 68509-4759
402-479-4871
*sarah.kugler@nebraska.gov*

*For more Information:*

**NDOR District 3 Engineer**
**Kevin Domogalla**
408 N. 13th Street
Norfolk, NE 68701-3714
402-370-3470
*kevin.domogalla@nebraska.gov*


www.roads.nebraska.gov