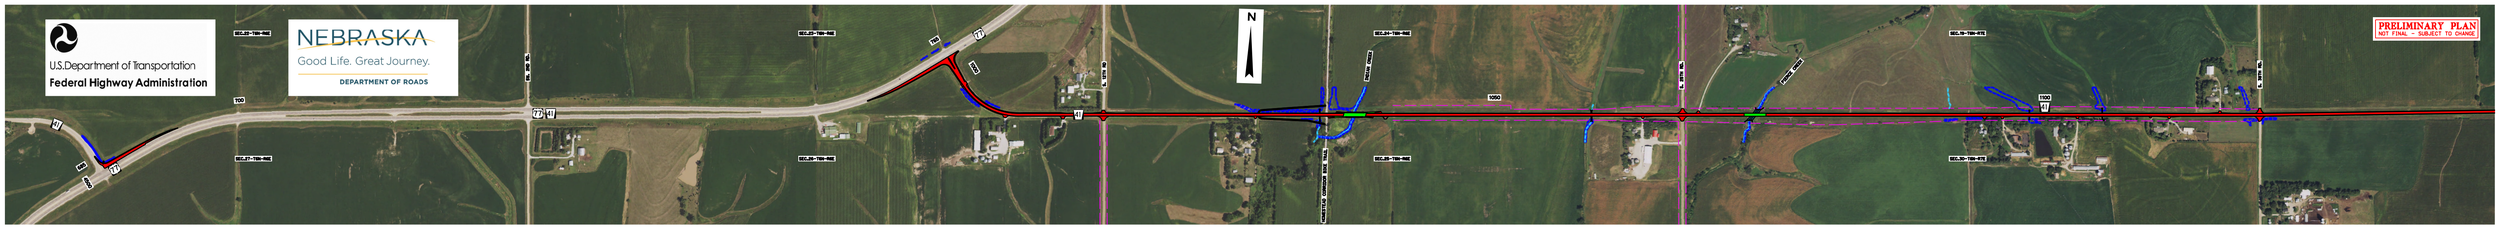
U.S.Department of Transportation
Federal Highway Administration
NEBRASKA
Good Life. Great Journey.
DEPARTMENT OF ROADS
PRELIMINARY PLAN
NOT FINAL - SUBJECT TO CHANGE
N

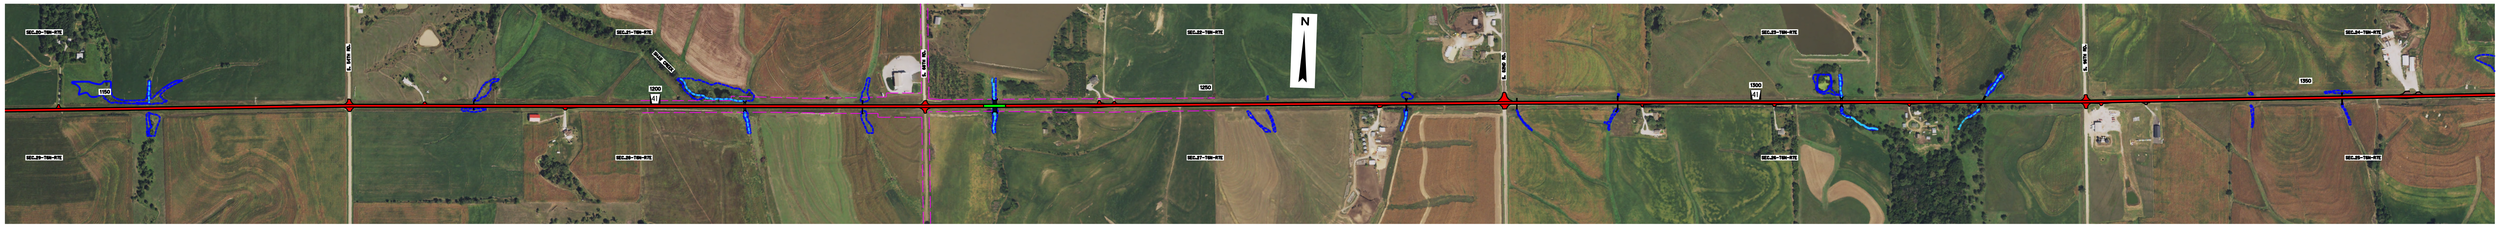
N

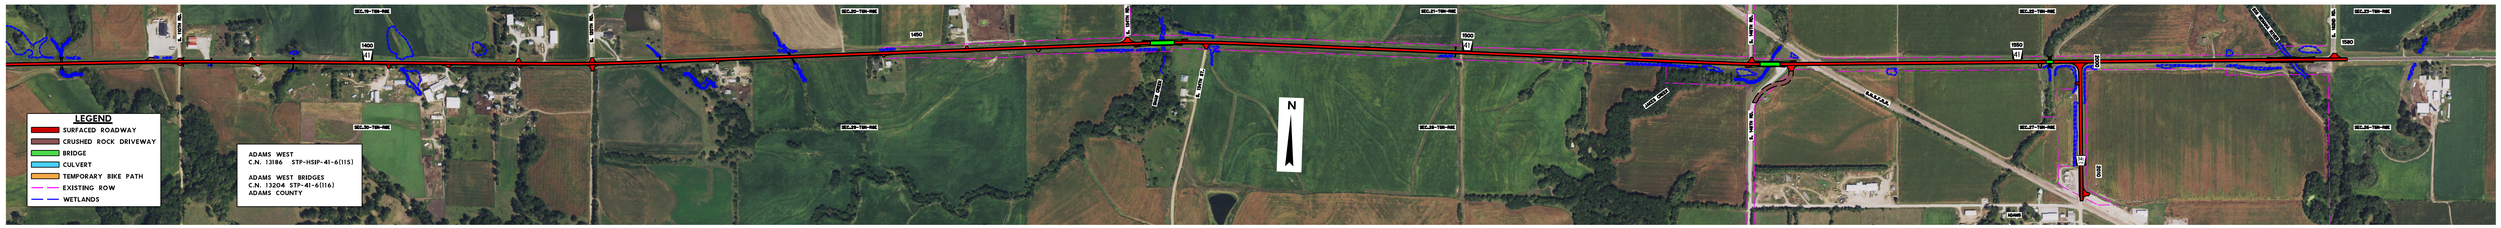
LEGEND
SURFACED ROADWAY
CRUSHED ROCK DRIVEWAY
BRIDGE
CULVERT
TEMPORARY BIKE PATH
EXISTING ROW
WETLANDS
ADAMS WEST
C.N. 13186 STP-HSIP-41-6(115)
ADAMS WEST BRIDGES
C.N. 13204 STP-41-6(116)
ADAMS COUNTY
N