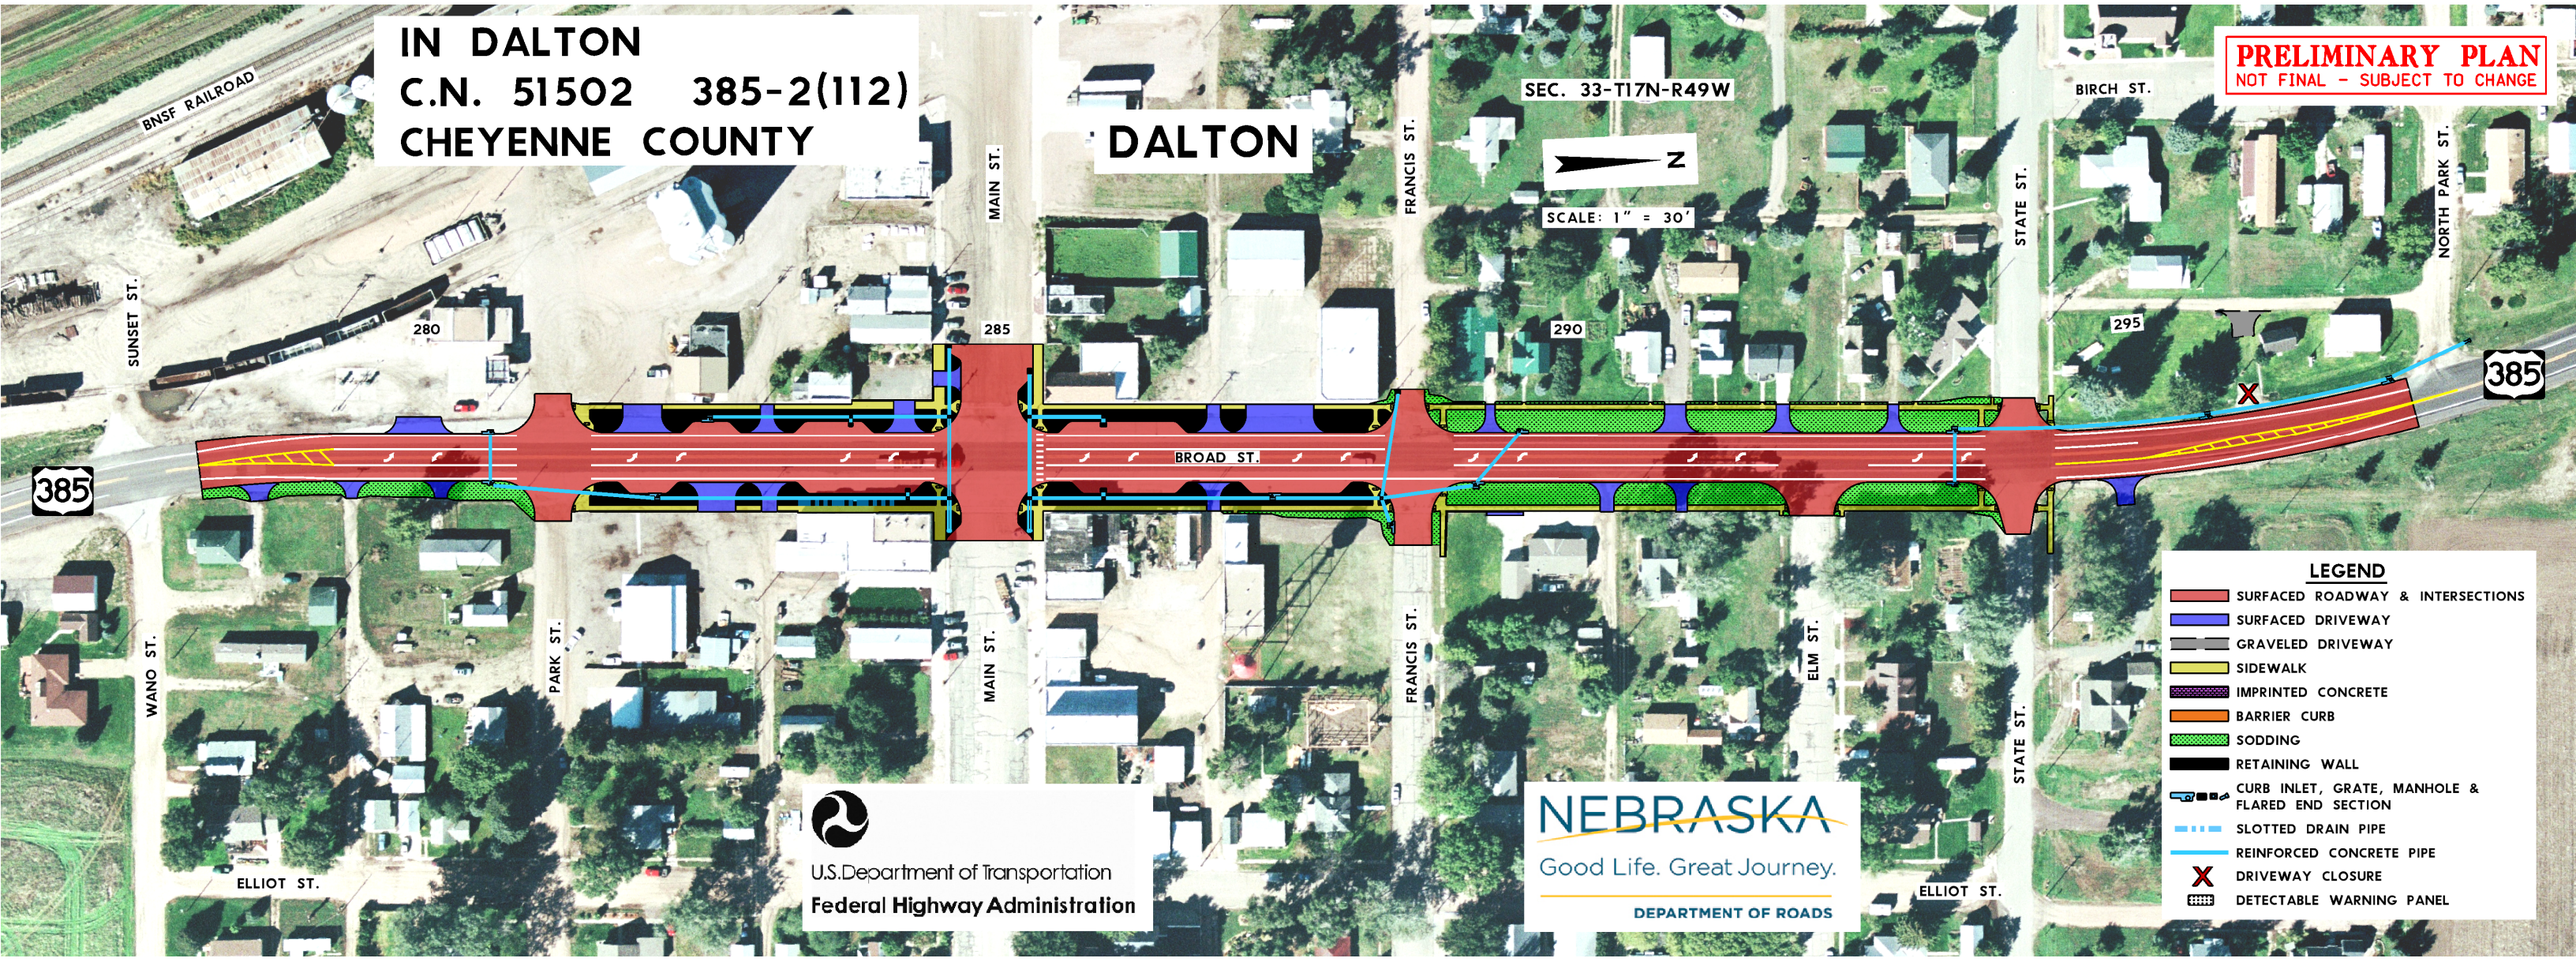
IN DALTON
C.N. 51502 385-2(112)
CHEYENNE COUNTY
DALTON
PRELIMINARY PLAN
NOT FINAL - SUBJECT TO CHANGE
SEC. 33-T17N-R49W
N
SCALE: 1" = 30'
BNSF RAILROAD
SUNSET ST.
MAIN ST.
FRANCIS ST.
STATE ST.
BIRCH ST.
NORTH PARK ST.
280
285
290
295
385
BROAD ST.
WANO ST.
PARK ST.
ELM ST.
ELLIOT ST.
LEGEND
SURFACED ROADWAY & INTERSECTIONS
SURFACED DRIVEWAY
GRAVELED DRIVEWAY
SIDEWALK
IMPRINTED CONCRETE
BARRIER CURB
SODDING
RETAINING WALL
CURB INLET, GRATE, MANHOLE & FLARED END SECTION
SLOTTED DRAIN PIPE
REINFORCED CONCRETE PIPE
DRIVEWAY CLOSURE
DETECTABLE WARNING PANEL
U.S.Department of Transportation
Federal Highway Administration
NEBRASKA
Good Life. Great Journey.
DEPARTMENT OF ROADS