PROJECT: HASTINGS SOUTHEAST
CN 41086, S-6-4(1022)

PRELIMINARY PLAN
NOT FINAL - SUBJECT TO CHANGE

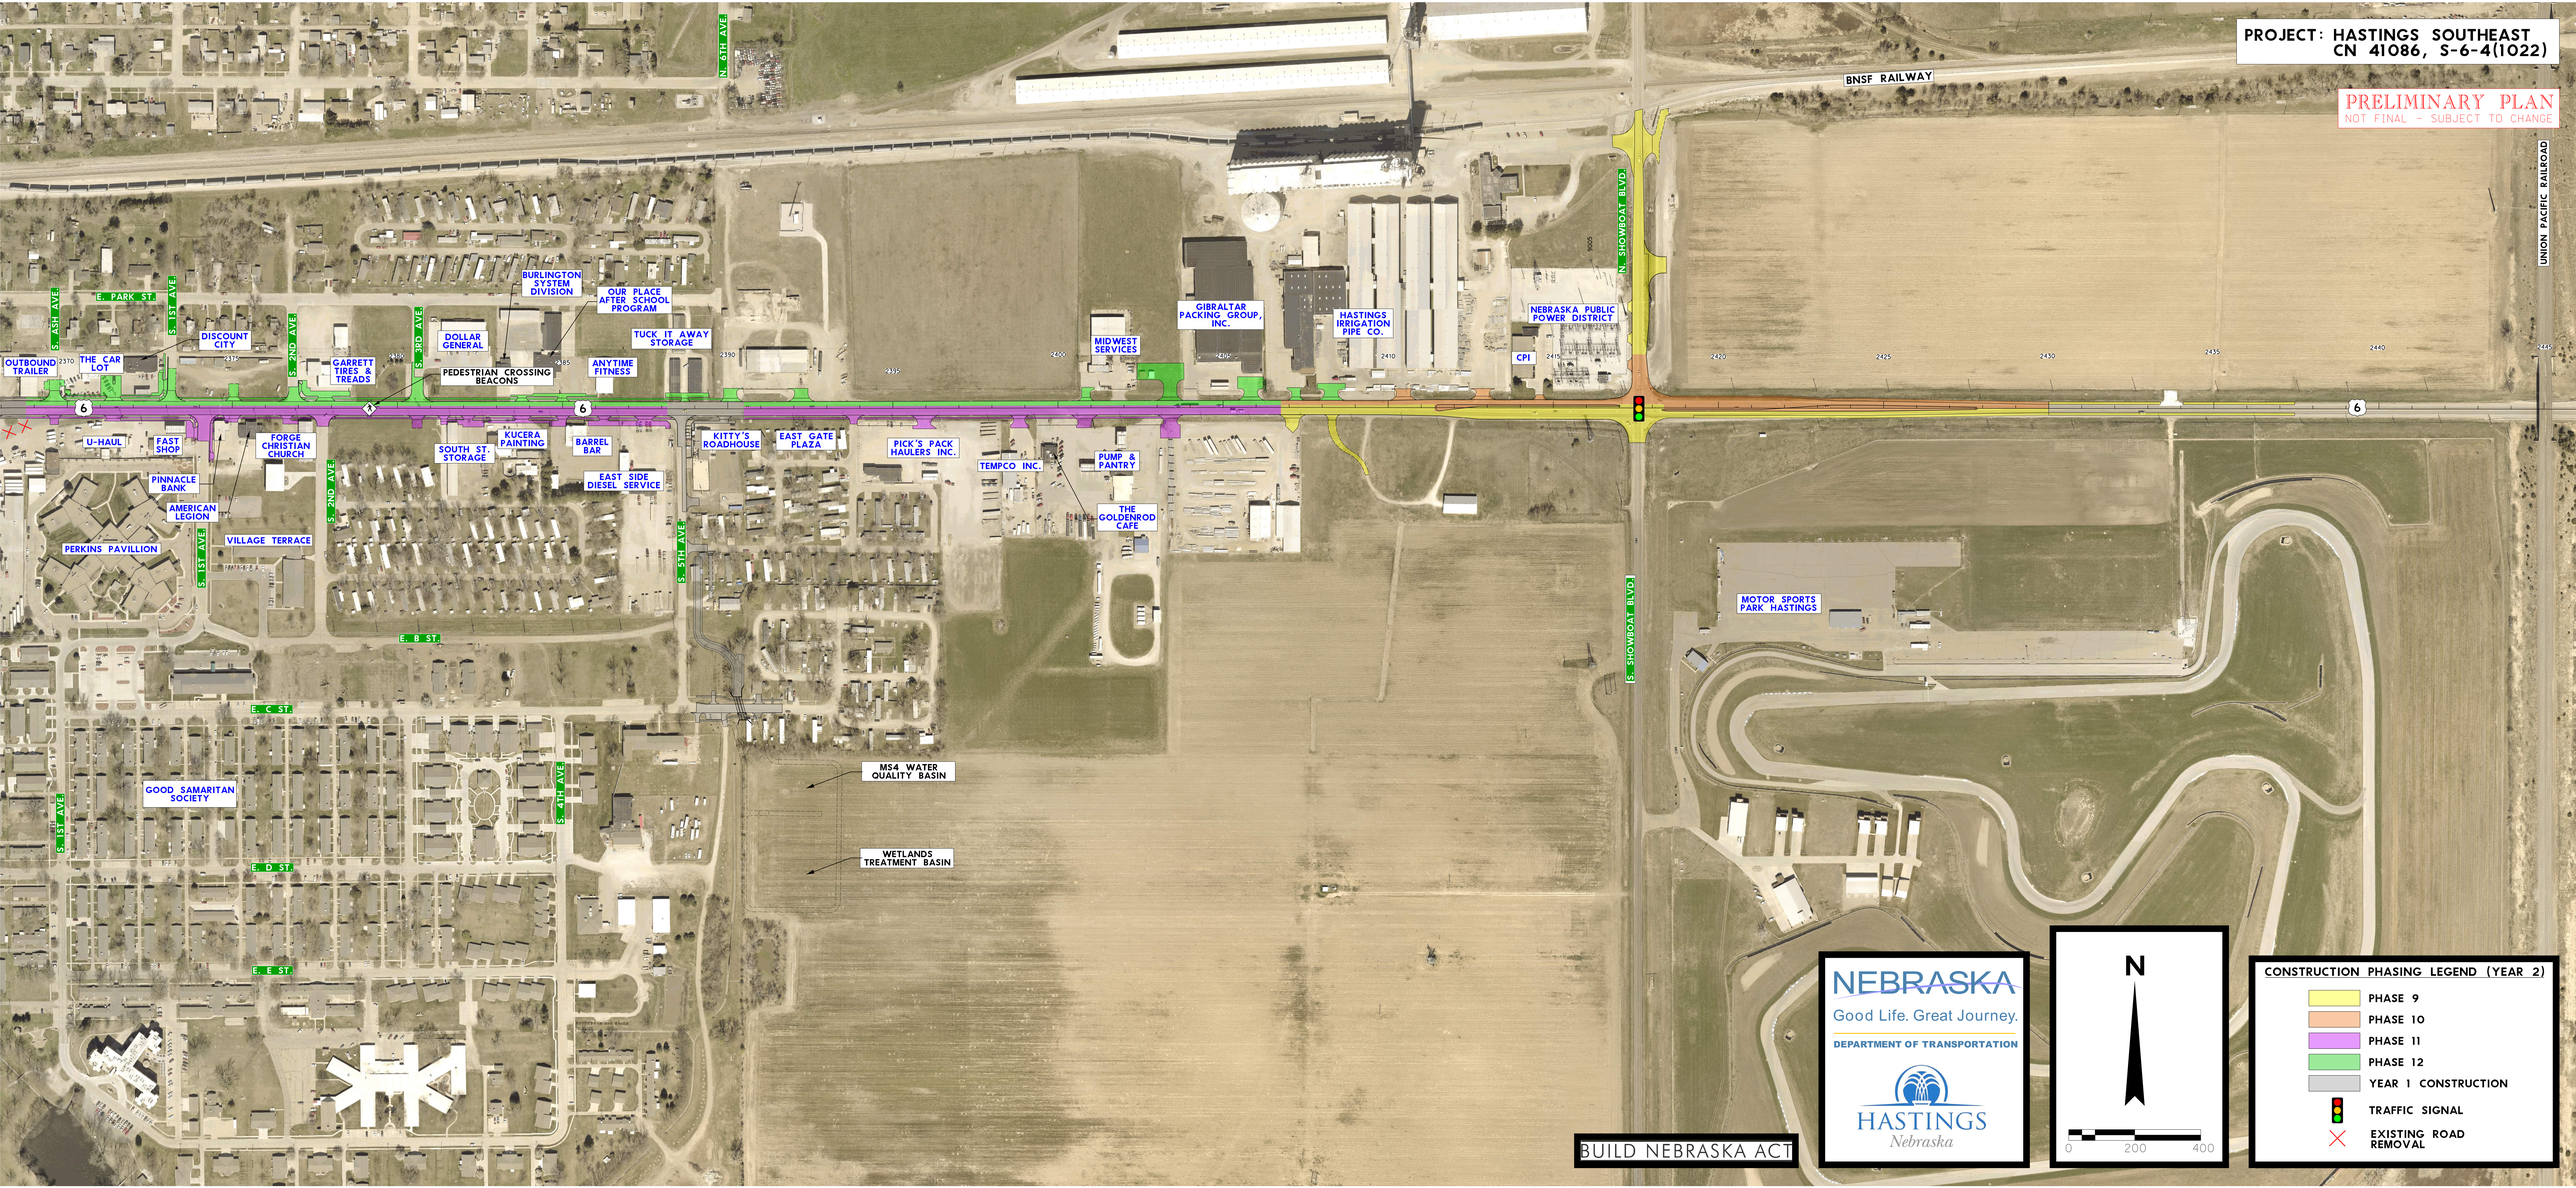

NEBRASKA
Good Life. Great Journey.
DEPARTMENT OF TRANSPORTATION

HASTINGS
Nebraska

N

0 200 400

CONSTRUCTION PHASING LEGEND (YEAR 2)

- PHASE 9
- PHASE 10
- PHASE 11
- PHASE 12
- YEAR 1 CONSTRUCTION
- TRAFFIC SIGNAL
- EXISTING ROAD REMOVAL

BUILD NEBRASKA ACT