PROJECT: HASTINGS SOUTHEAST
CN 41086, S-6-4(1022)

PRELIMINARY PLAN
NOT FINAL - SUBJECT TO CHANGE

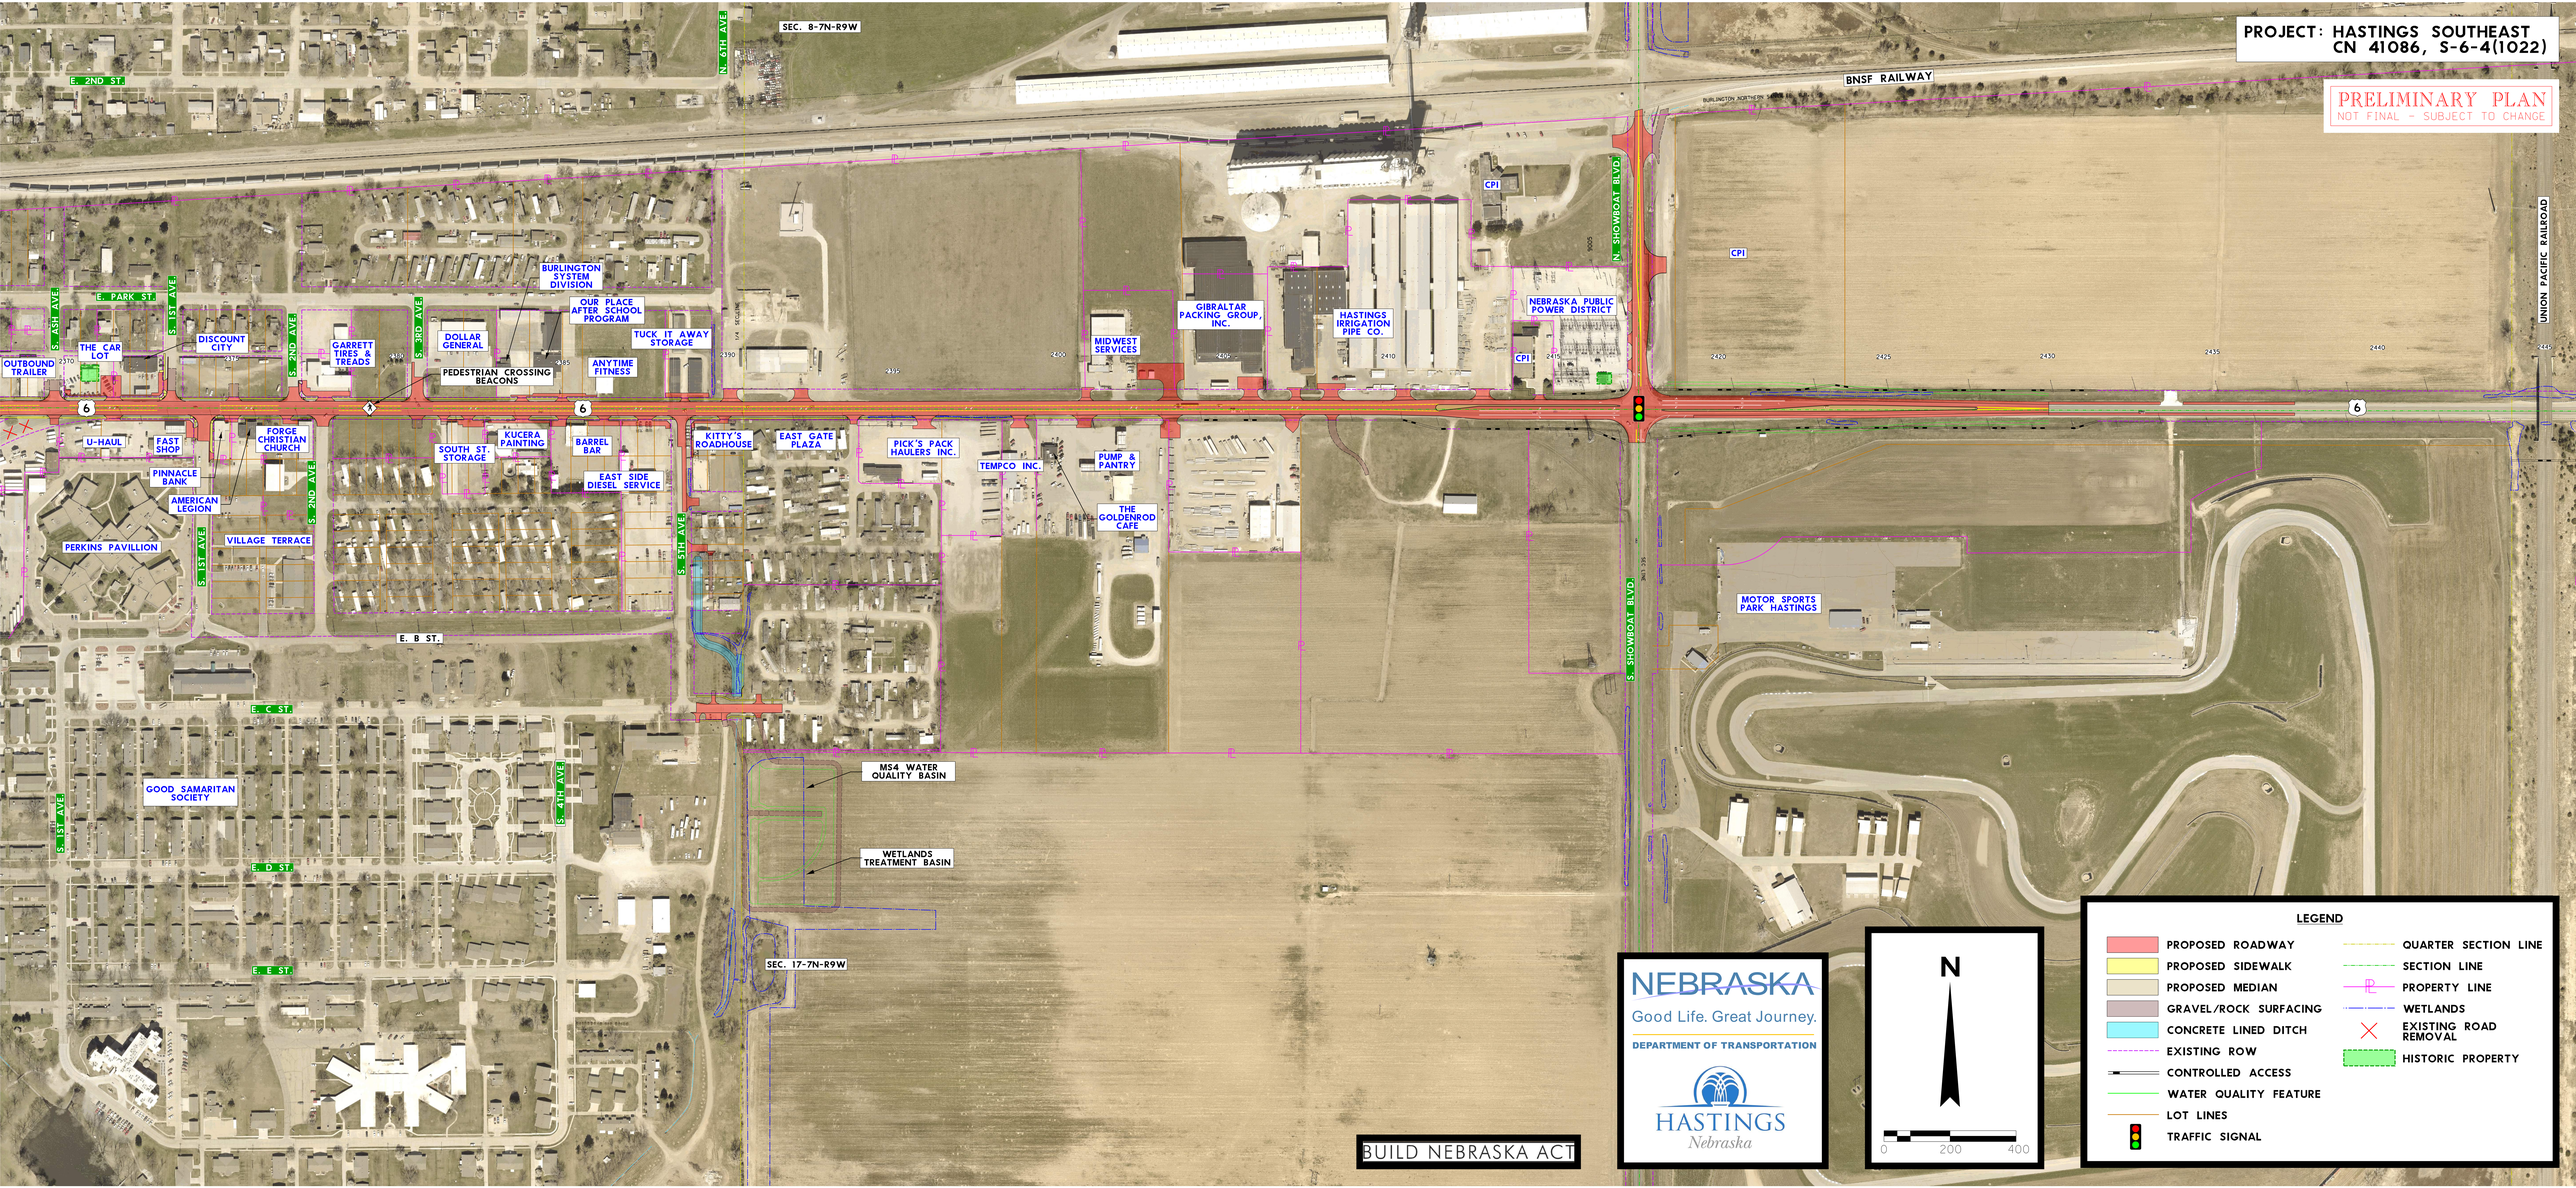

BUILD NEBRASKA ACT