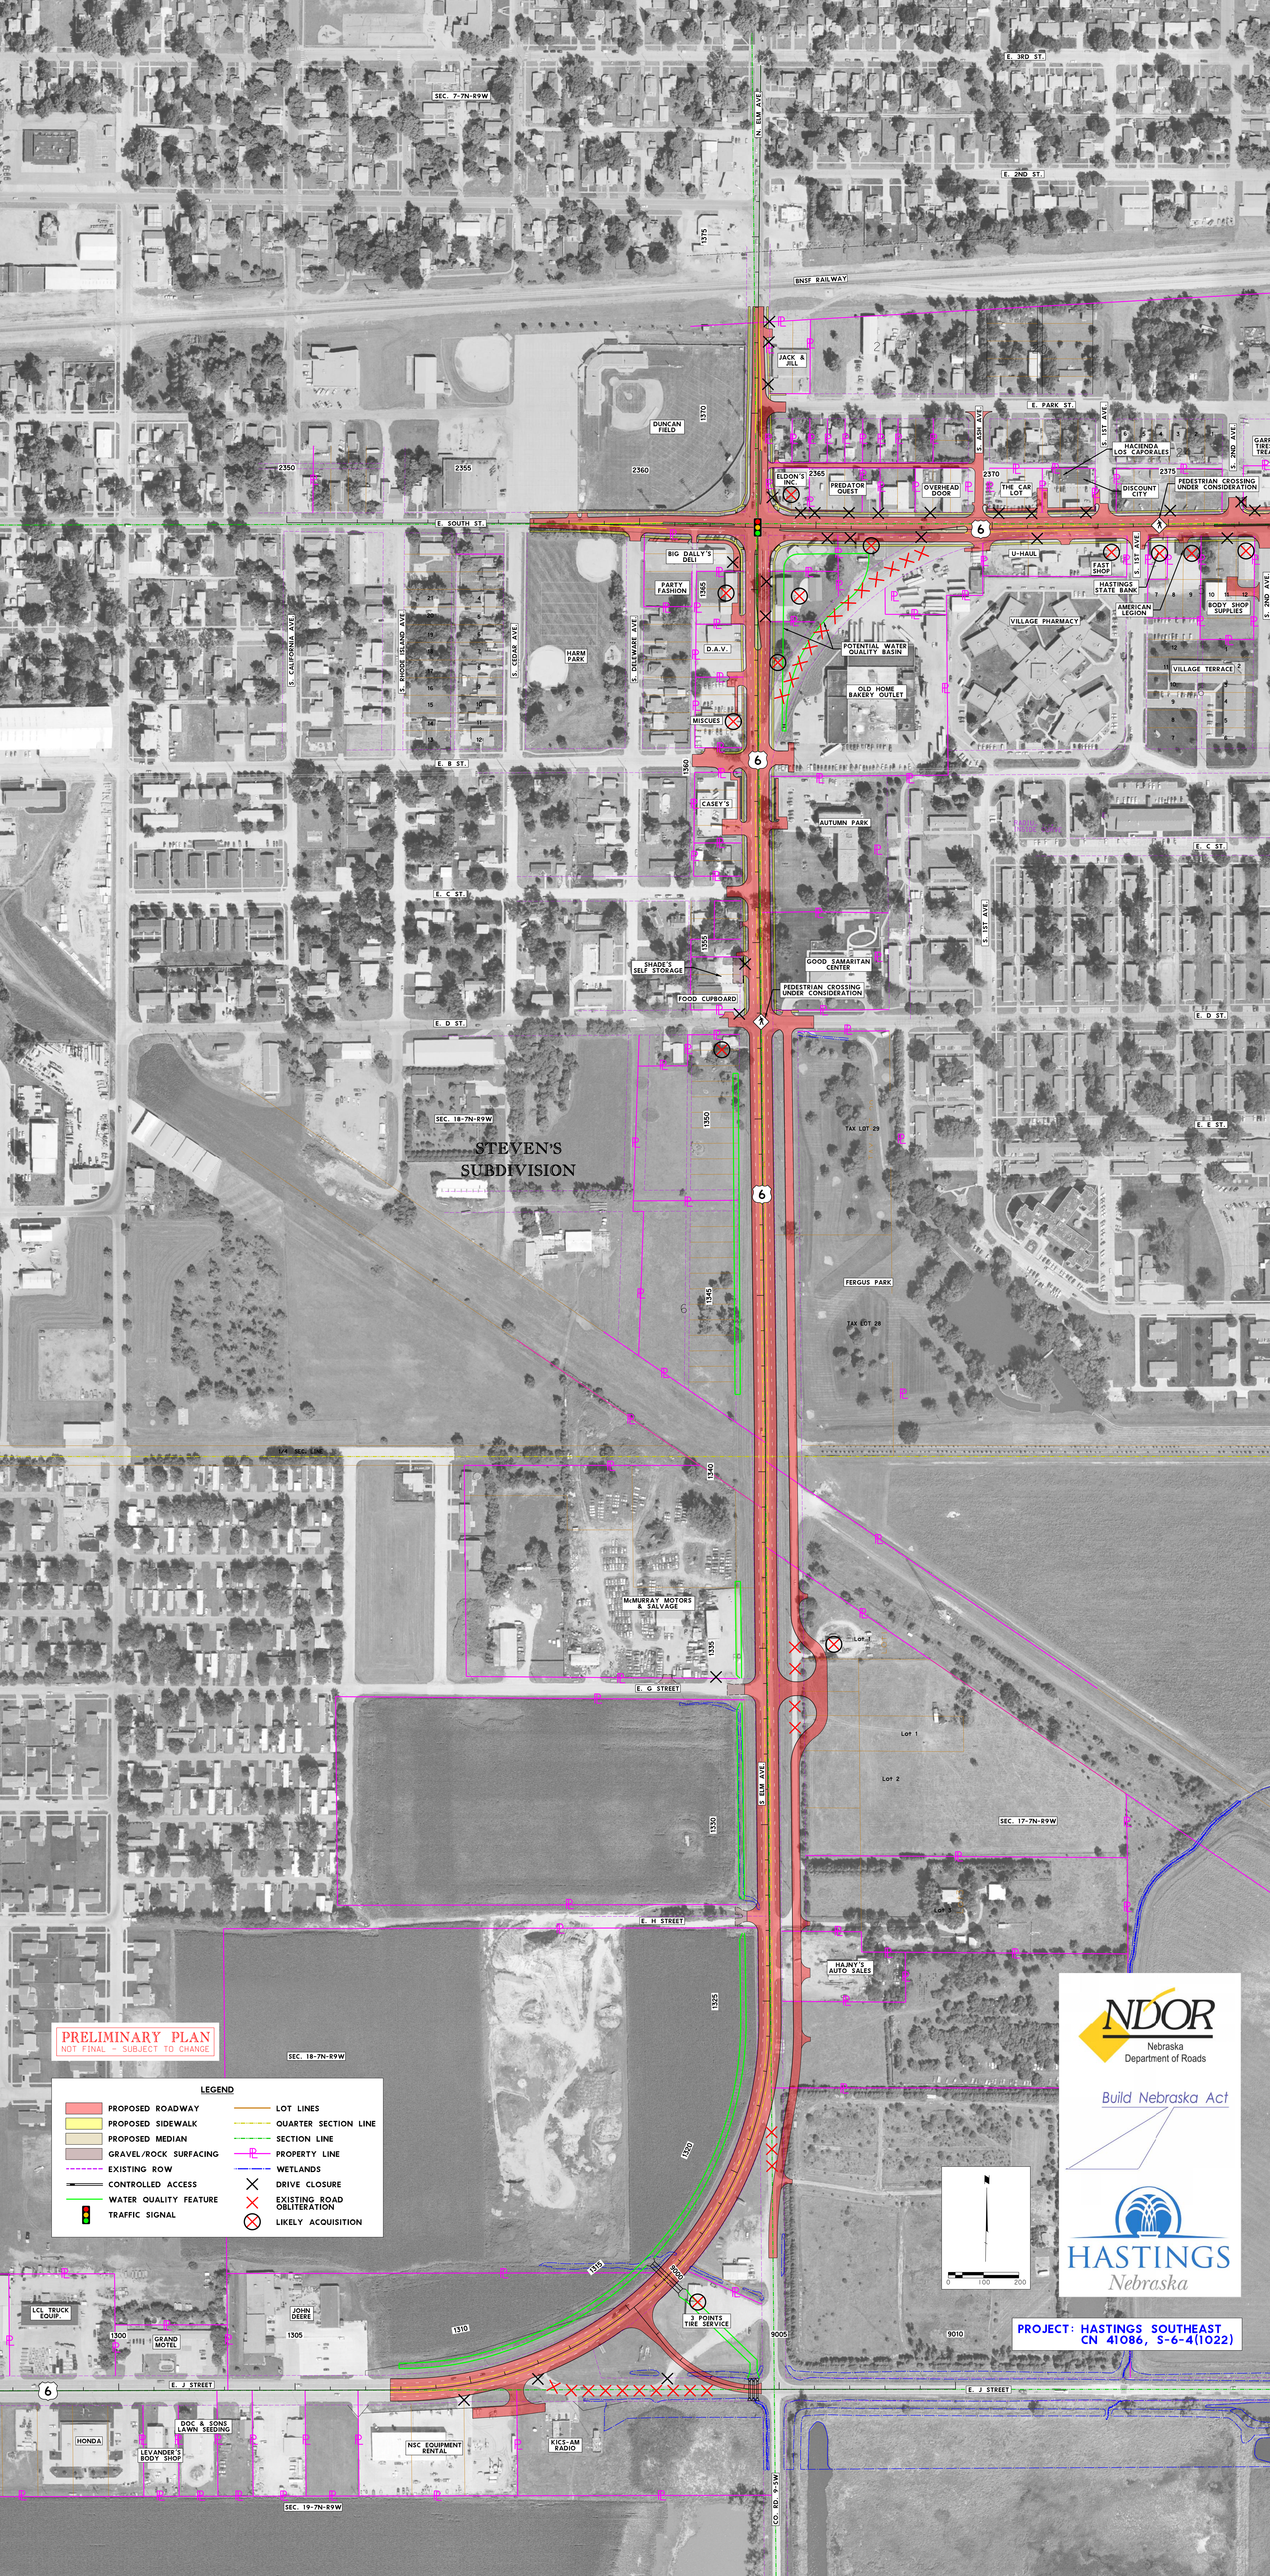

PRELIMINARY PLAN
NOT FINAL - SUBJECT TO CHANGE
LEGEND
PROPOSED ROADWAY
PROPOSED SIDEWALK
PROPOSED MEDIAN
GRAVEL/ROCK SURFACING
EXISTING ROW
CONTROLLED ACCESS
WATER QUALITY FEATURE
TRAFFIC SIGNAL
LOT LINES
QUARTER SECTION LINE
SECTION LINE
PROPERTY LINE
WETLANDS
DRIVE CLOSURE
EXISTING ROAD OBLITERATION
LIKELY ACQUISITION
NDOR
Nebraska Department of Roads
Build Nebraska Act
HASTINGS
Nebraska
PROJECT: HASTINGS SOUTHEAST
CN 41086, S-6-4(1022)
STEVEN'S SUBDIVISION
E. 3RD ST.
E. 2ND ST.
BNSF RAILWAY
E. PARK ST.
E. SOUTH ST.
E. B ST.
E. C ST.
E. D ST.
E. E ST.
E. G STREET
E. H STREET
E. J STREET
N. ELM AVE.
S. ELM AVE.
S. ASH AVE.
S. 1ST AVE.
S. 2ND AVE.
S. CALIFORNIA AVE.
S. RHODE ISLAND AVE.
S. CEDAR AVE.
S. DELAWARE AVE.
SEC. 7-7N-R9W
SEC. 18-7N-R9W
SEC. 17-7N-R9W
SEC. 19-7N-R9W
CO. RD. 9-5W
JACK & JILL
DUNCAN FIELD
ELDON'S INC.
PREDATOR QUEST
OVERHEAD DOOR
THE CAR LOT
DISCOUNT CITY
HACIENDA LOS CAPORALES
PEDESTRIAN CROSSING UNDER CONSIDERATION
BIG DALLY'S DELI
PARTY FASHION
D.A.V.
HARM PARK
MISCUES
CASEY'S
U-HAUL
FAST SHOP
HASTINGS STATE BANK
AMERICAN LEGION
BODY SHOP SUPPLIES
VILLAGE PHARMACY
VILLAGE TERRACE
POTENTIAL WATER QUALITY BASIN
OLD HOME BAKERY OUTLET
AUTUMN PARK
SHADE'S SELF STORAGE
FOOD CUPBOARD
GOOD SAMARITAN CENTER
PEDESTRIAN CROSSING UNDER CONSIDERATION
TAX LOT 29
FERGUS PARK
TAX LOT 28
McMURRAY MOTORS & SALVAGE
Lot 1
Lot 2
HAJNY'S AUTO SALES
3 POINTS TIRE SERVICE
LCL TRUCK EQUIP.
GRAND MOTEL
JOHN DEERE
HONDA
DOC & SONS LAWN SEEDING
LEVANDER'S BODY SHOP
NSC EQUIPMENT RENTAL
KICS-AM RADIO